


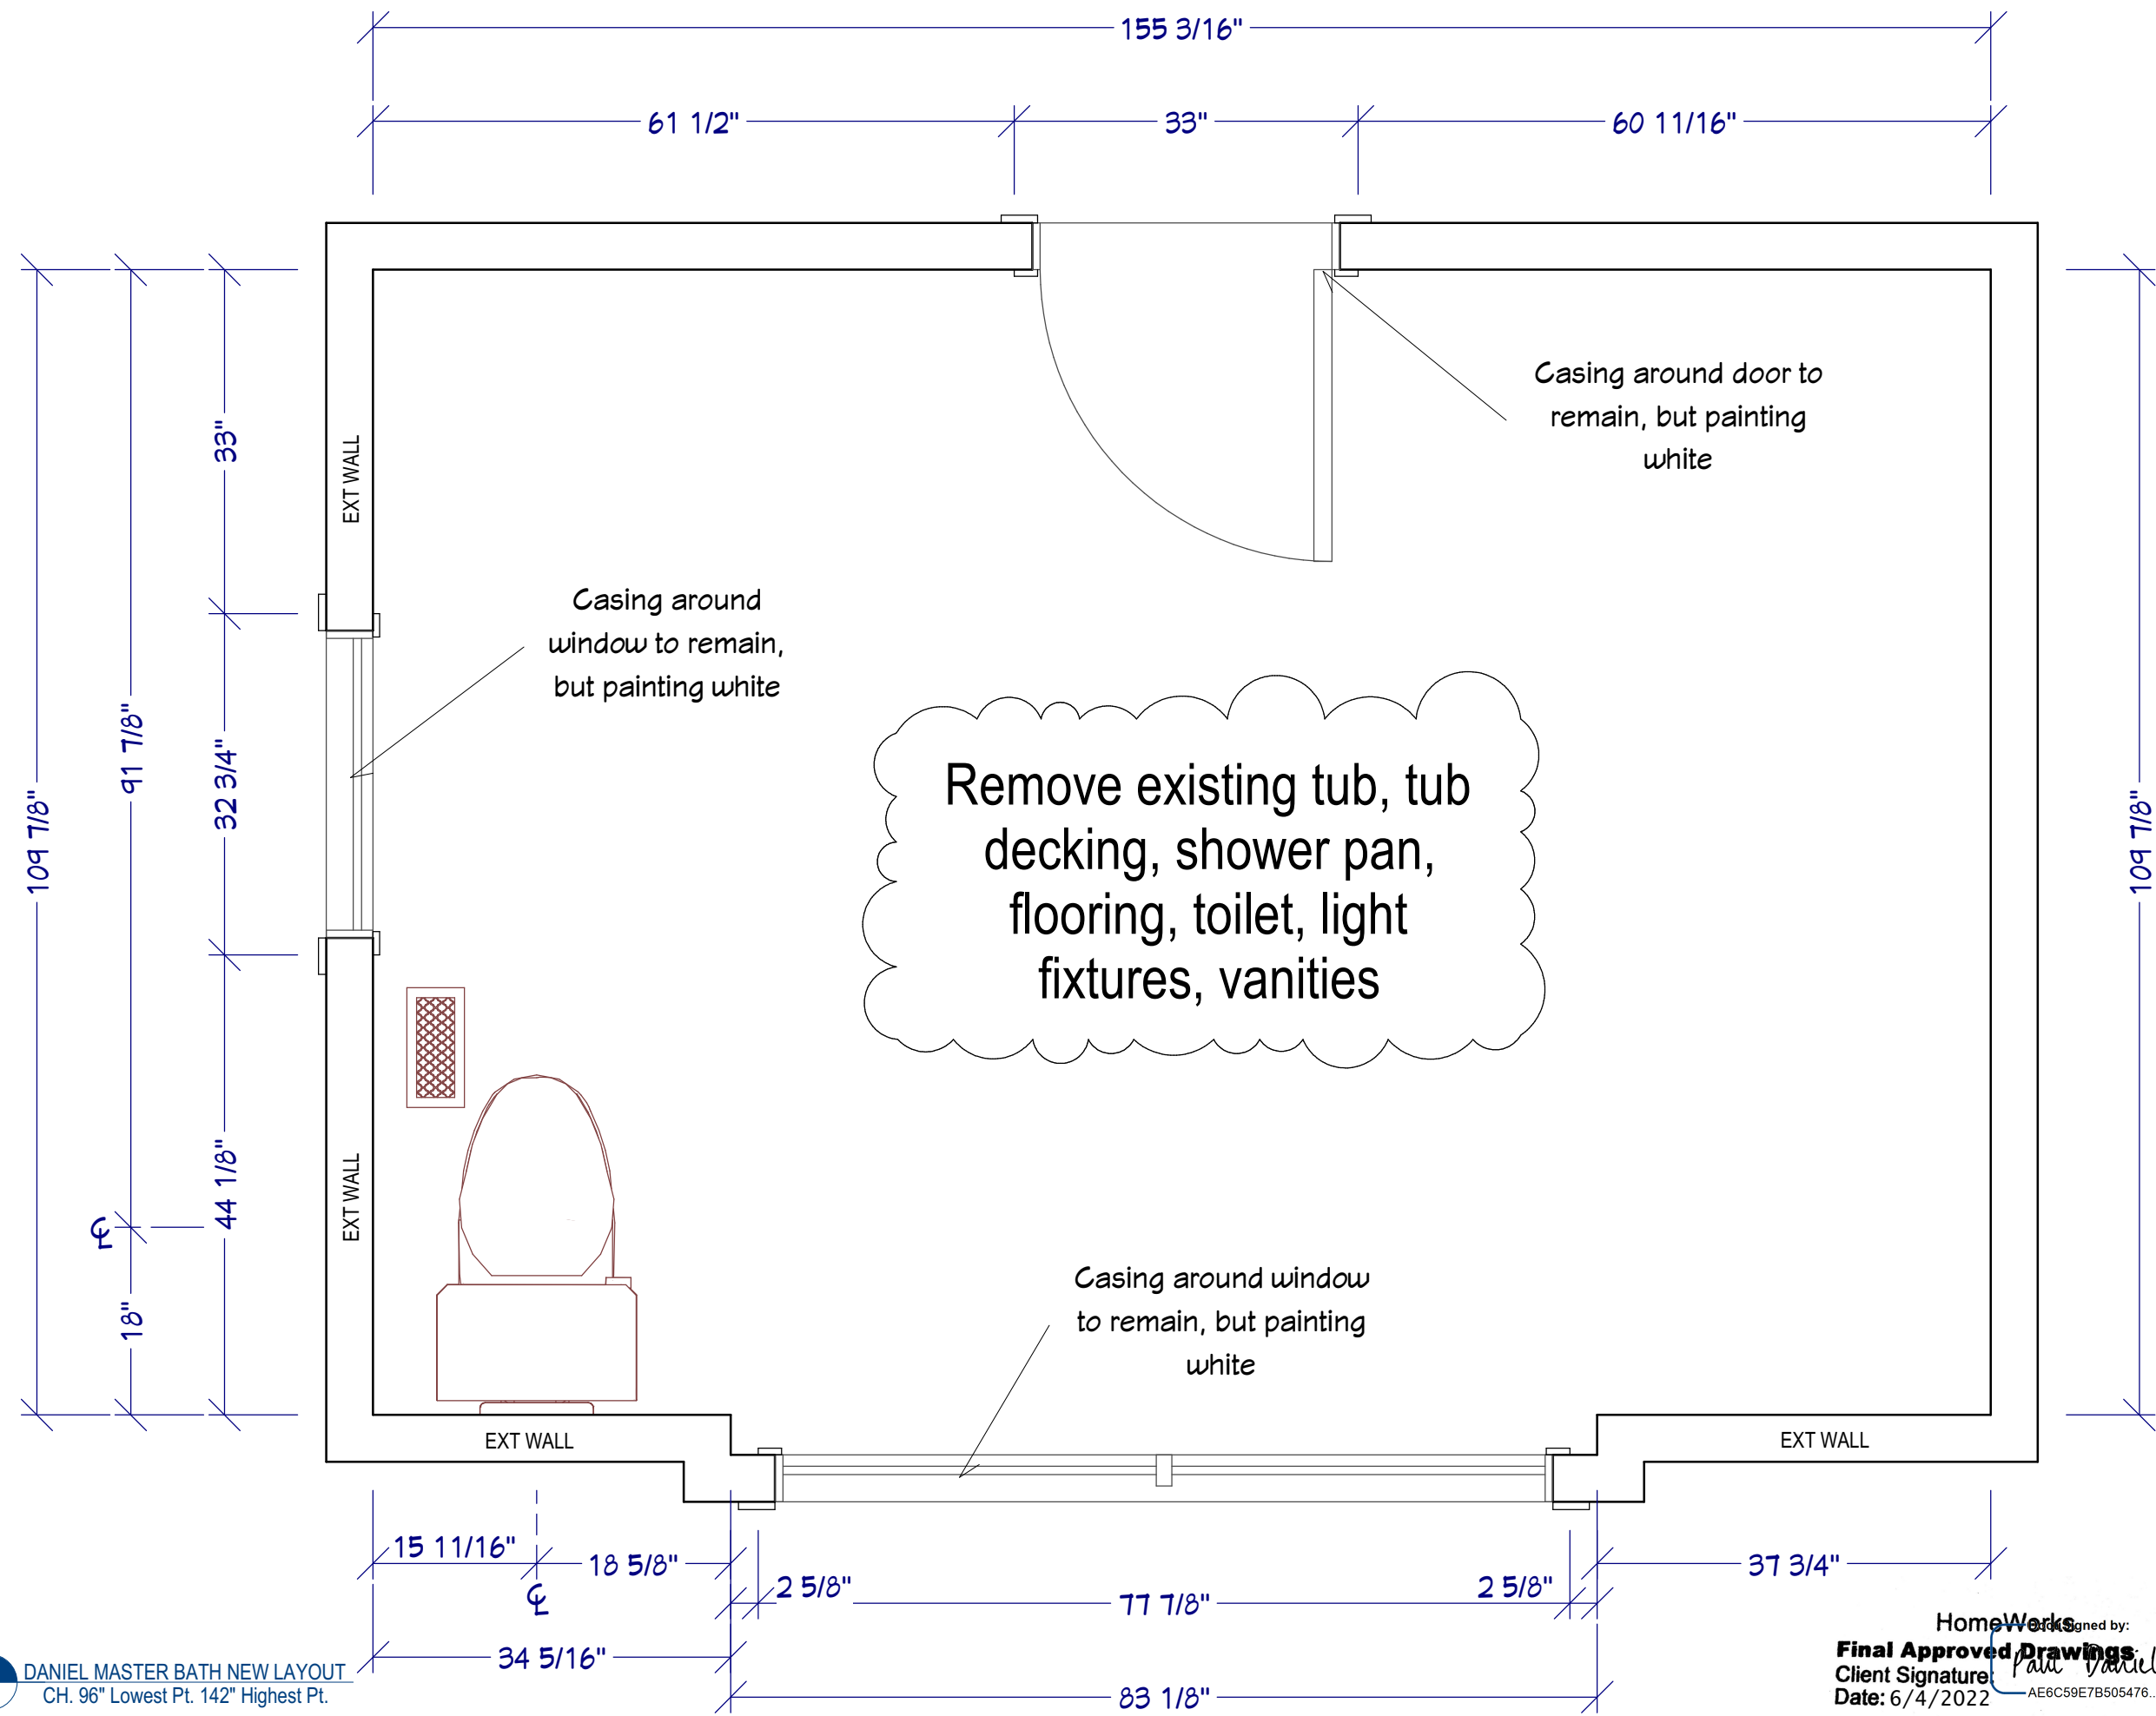

HOMEWERKS

1154 OGDEN AVE.
NAPERVILLE, IL 60563

CABINETRY:

LINE: YORKTOWNE
SERIES: ICONIC
SPECIES: MAPLE
STYLE: ROCHELLE
DRAWER: 5PC
FINISH: SMOKE

HARDWARE: TOP KNOBS
DOORS: TK855PC
DRAWERS: TK855PC

OTHER:
PAINT: SW7013 IVORY LACE

COUNTERTOPS: CAMBRIA WINDERMERE w/ ZS EDGE

BACKSPLASH: SEE ELEVATIONS
FLOORING: PANARIA FLOW 12x24 DESERT

**DANIEL
RESIDENCE**

1265 HUNTERS RIDGE W.
HOFFMAN ESTATES, IL 60192

PROJECT #: 58209 P.O. #:


DRAWING TYPE:
**MASTER BATH
EXISTING PLAN**

DESIGNER: F. ROTI
DESIGN CONSLT:

DRAWING TYPE:
PROPOSAL: 04-23-2022
SELECTIONS: 05-14-2022
FINAL: 06-04-2022

SCALE:
3/4" = 1'0"

PAGE:
1/8

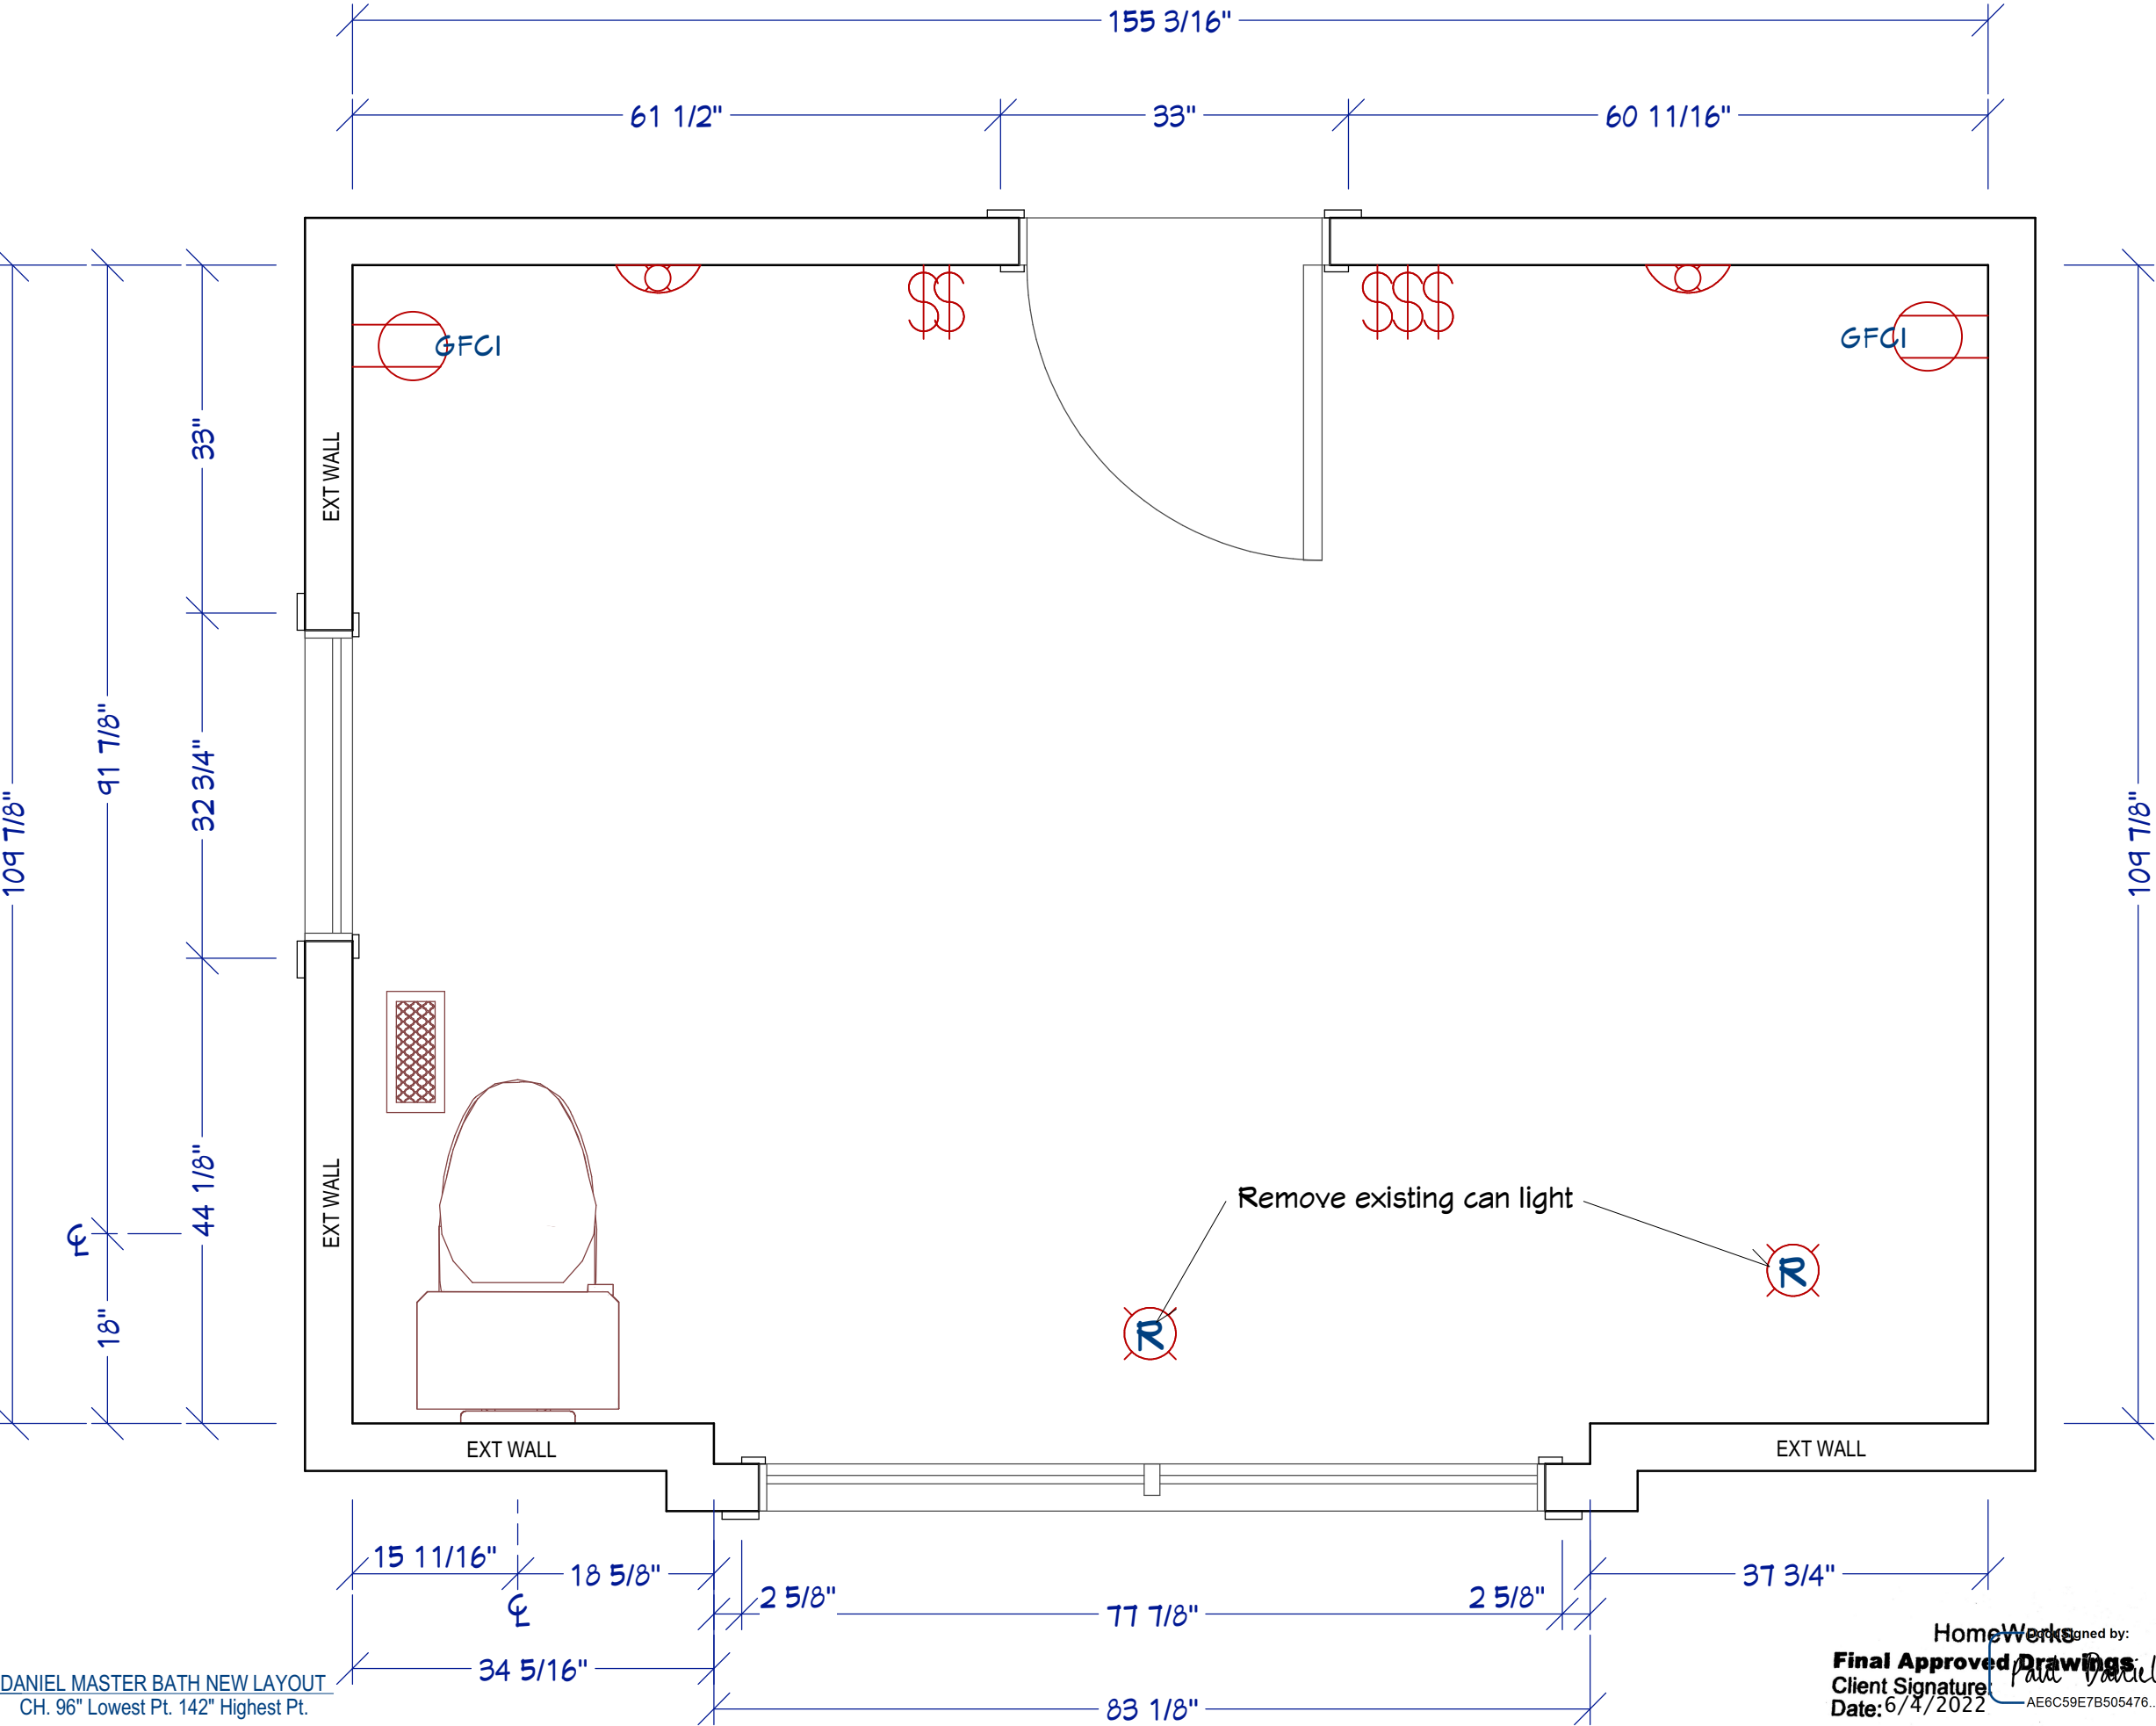

HOMeWERKS
1154 OGDEN AVE.
NAPERVILLE, IL 60563

MECHANICAL LEGEND:

- COOKTOP OUTLET
- RANGE OUTLET
- OVEN OUTLET
- REFRIGERATOR OUTLET
- HOOD OUTLET
- MICROWAVE OUTLET
- DISHWASHER OUTLET
- GARBAGE DISPOSAL OUTLET
- ALL SWITCHES AND RECEPTILES MOUNTED AT 48" AFF UNLESS OTHERWISE NOTED
- SINGLE POLE SWITCH
- 3-WAY SWITCH
- SINGLE POLE SWITCH W/ DIMMER
- U.C. LED LIGHTS
- OULET - 42-1/2" AFF
- GFCI OULET - 42-1/2" AFF
- RECESSED LIGHT (CAN)
- SUSPENDED LIGHT

DANIEL RESIDENCE
1265 HUNTERS RIDGE W.
HOFFMAN ESTATES, IL 60192

PROJECT #: 58209 P.O. #:

DRAWING TYPE:
MASTER BATH EXISTING ELECTRIC

DESIGNER: F. ROTI
DESIGN CONSLT:

DRAWING TYPE:
PROPOSAL: 04-23-2022
SELECTIONS: 05-14-2022
FINAL: 06-04-2022

SCALE: 3/4" = 1'0" PAGE: 2/8

*DIMENSIONS ARE APPROXIMATE
& MAY CHANGE BASED ON FINAL
FIELD CONDITIONS*

HOMEWERKS

1154 OGDEN AVE.
NAPERVILLE, IL 60563

CABINETRY:

LINE: YORKTOWNE
SERIES: ICONIC
SPECIES: MAPLE
STYLE: ROCHELLE
DRAWER: 5PC
FINISH: SMOKE

HARDWARE:

TOP KNOBS
DOORS: TK855PC
DRAWERS: TK855PC

OTHER:

PAINT: SW7013 IVORY
LACE
COUNTERTOPS: CAMBRIA
WINDERMERE w/
ZS EDGE
BACKSPLASH: SEE ELEVATIONS
FLOORING: PANARIA FLOW
12x24 DESERT

DANIEL
RESIDENCE

1265 HUNTERS RIDGE W.
HOFFMAN ESTATES, IL 60192


PROJECT #: 58209 P.O. #:

MASTER BATH
NEW FLOOR PLAN


DESIGNER: F. ROTI
DESIGN CONSLT:

DRAWING TYPE:
PROPOSAL: 04-23-2022
SELECTIONS: 05-14-2022
FINAL: 06-04-2022

SCALE: 3/4" = 1'0" PAGE: 3/8

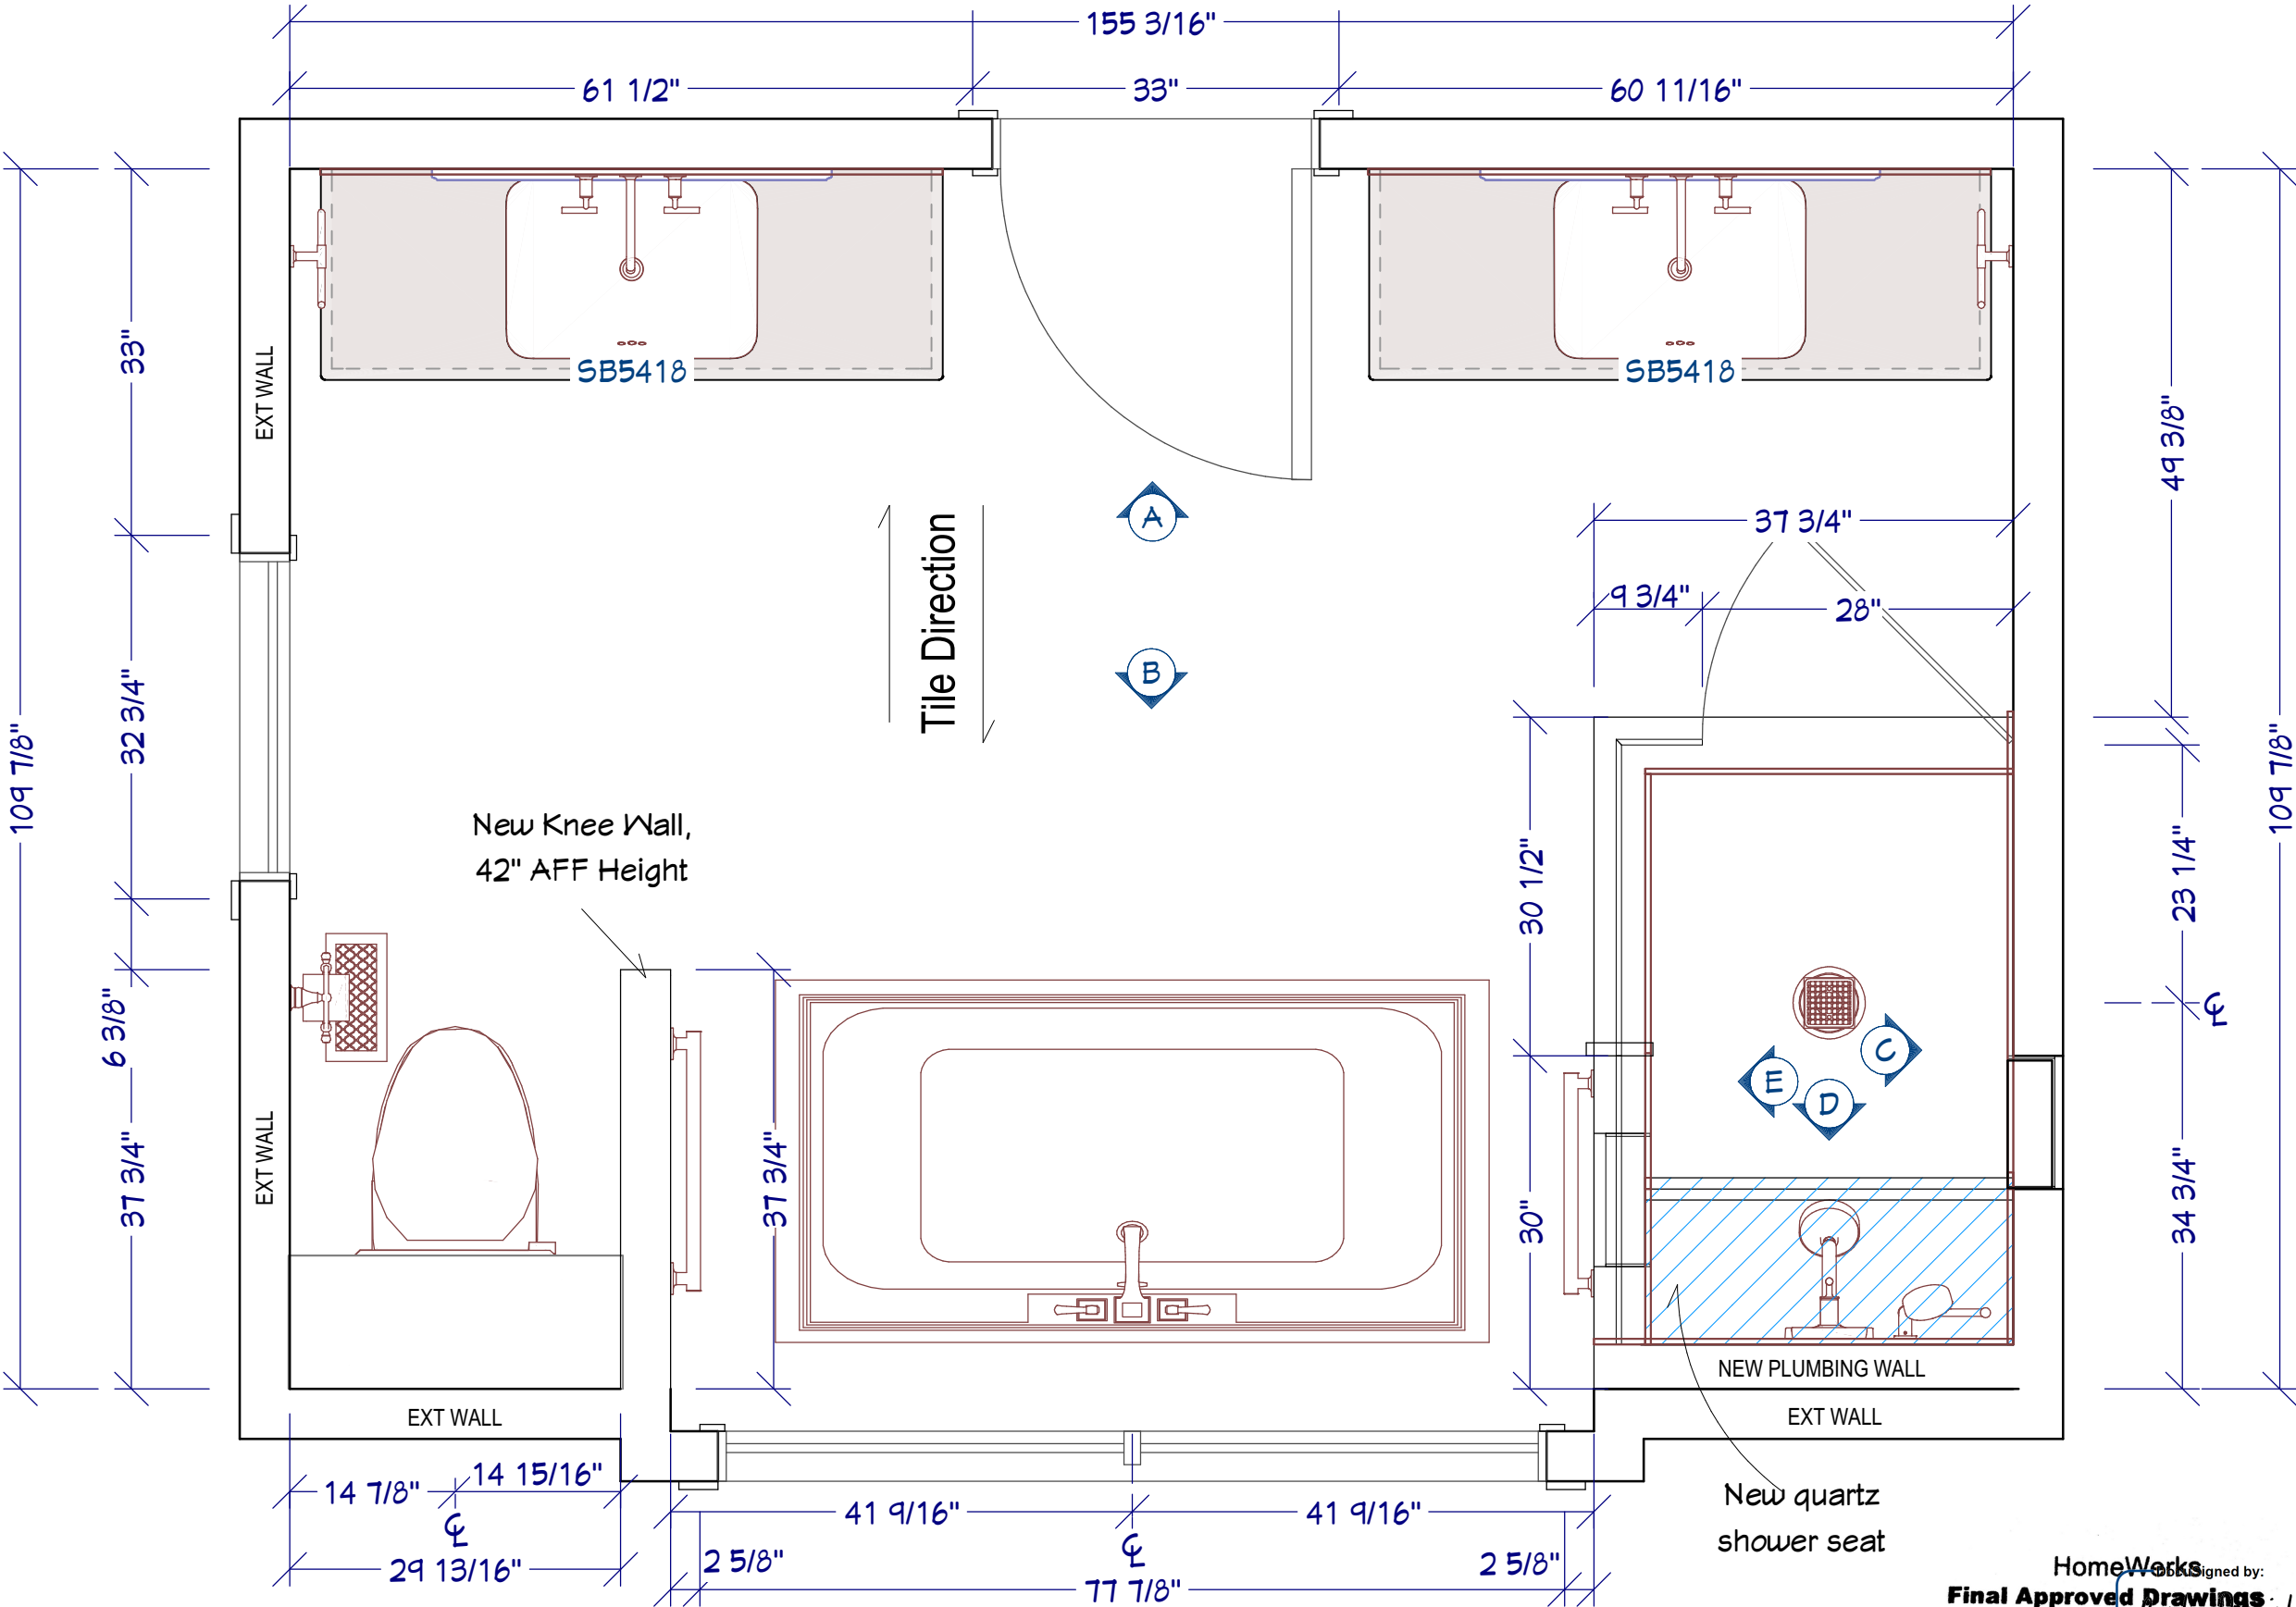

*DIMENSIONS ARE APPROXIMATE
& MAY CHANGE BASED ON FINAL
FIELD CONDITIONS*

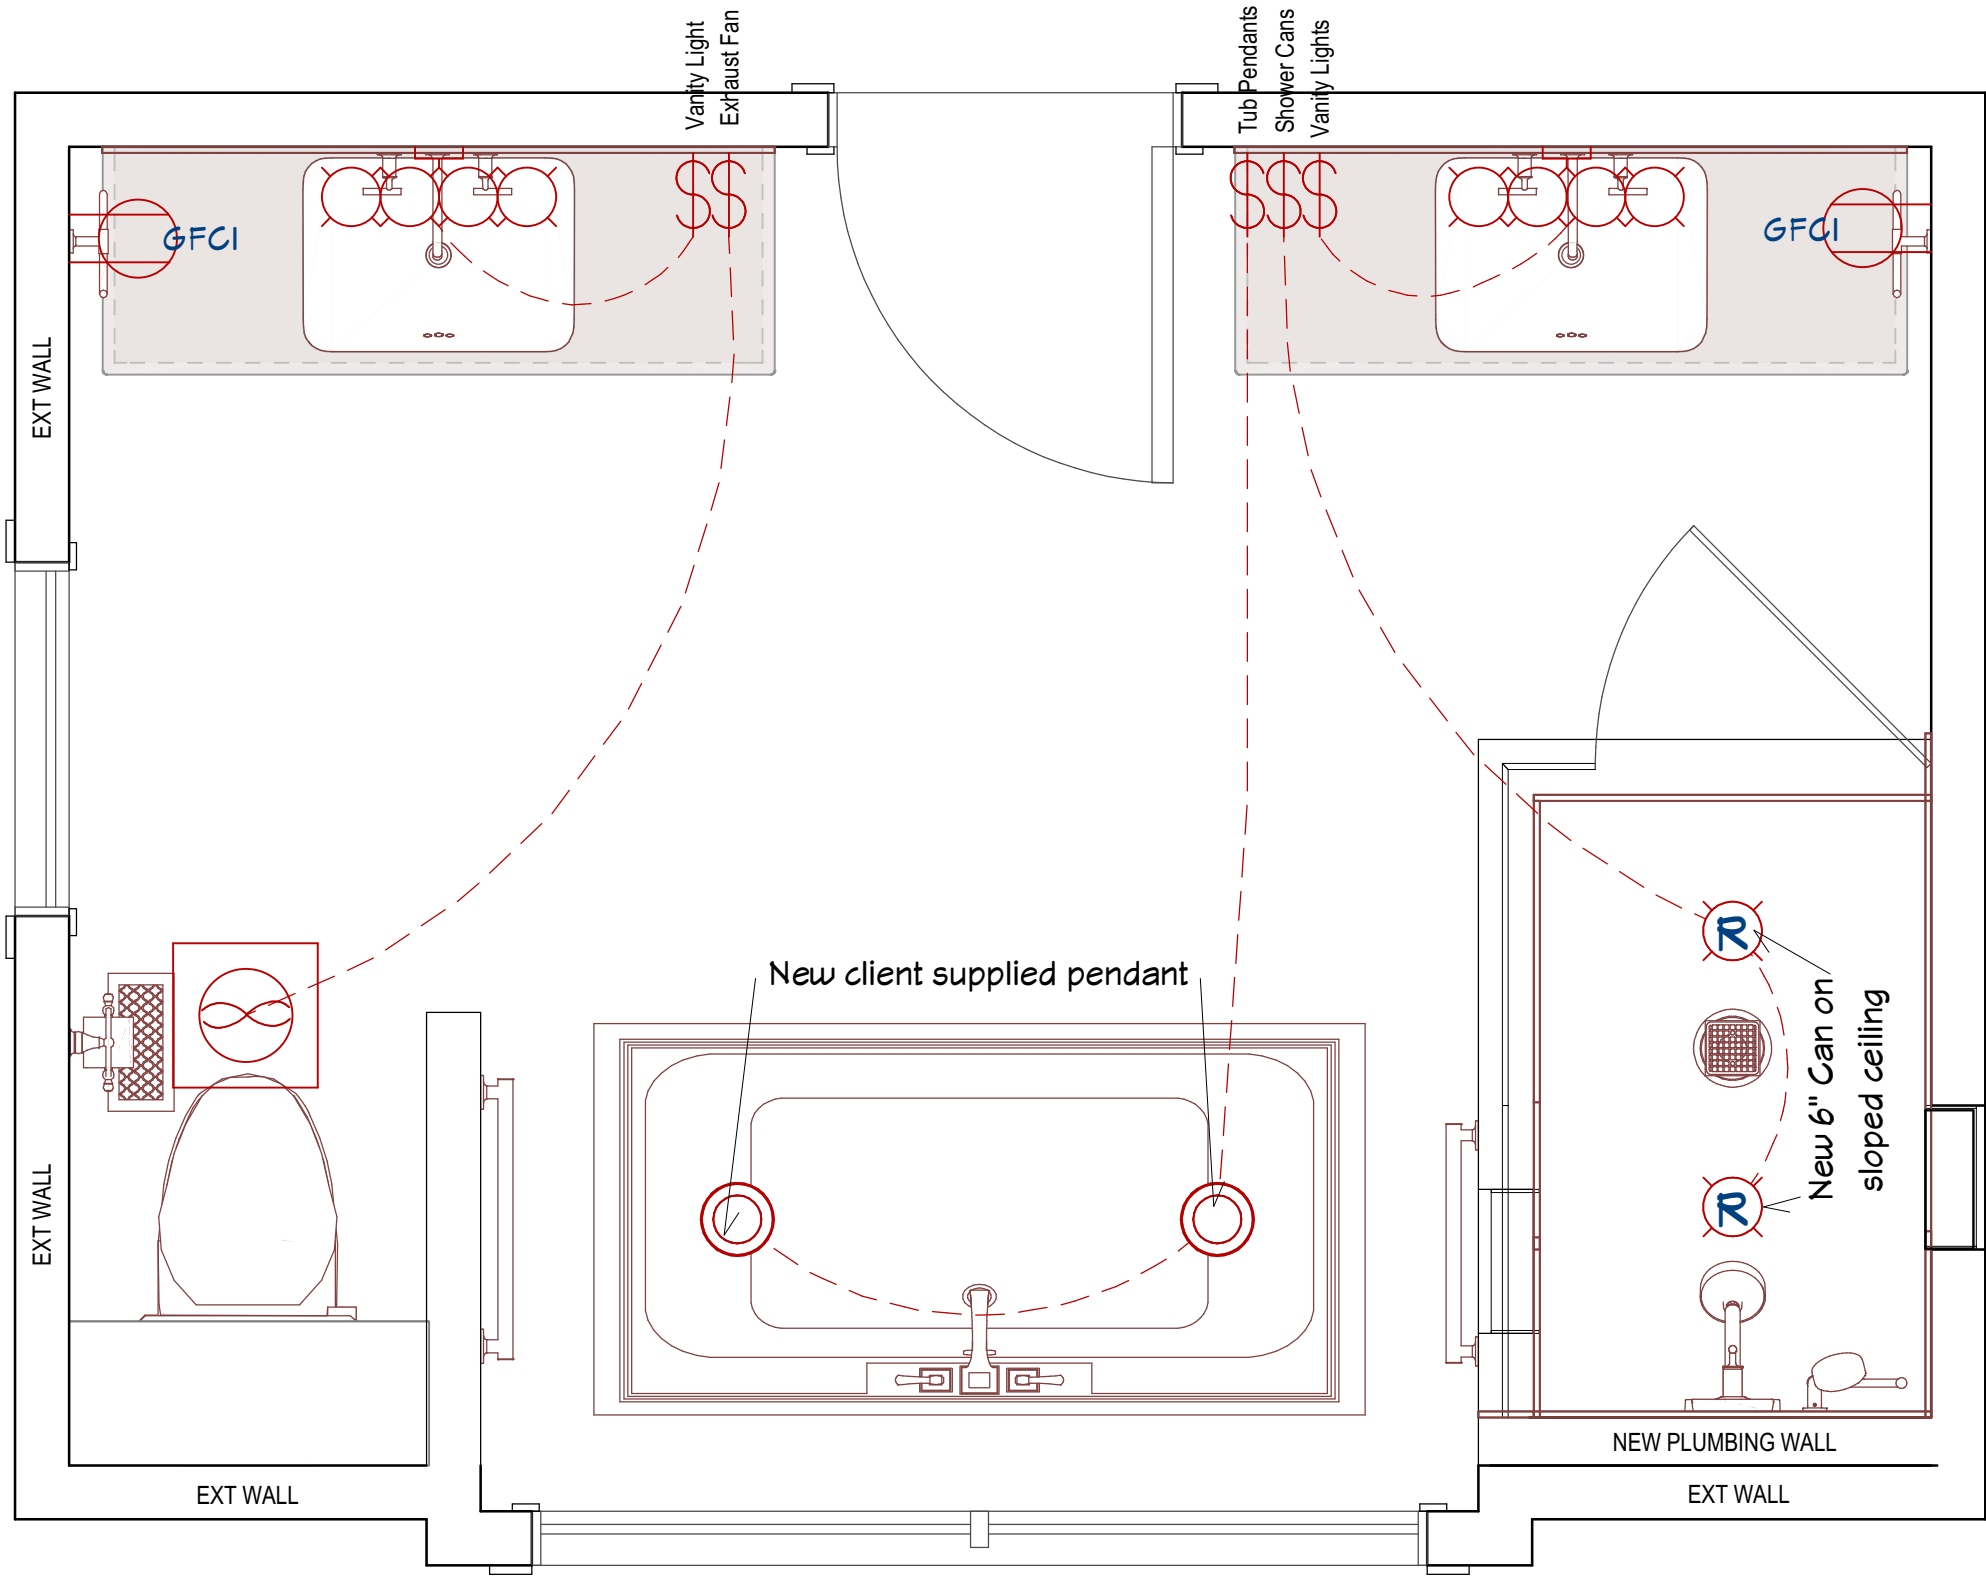

HOMEWORKS
1154 OGDEN AVE.
NAPERVILLE, IL 60563

MECHANICAL LEGEND:

- COOKTOP OUTLET
- RANGE OUTLET
- OVEN OUTLET
- REFRIGERATOR OUTLET
- HOOD OUTLET
- MICROWAVE OUTLET
- DISHWASHER OUTLET
- GARBAGE DISPOSAL OUTLET
- ALL SWITCHES AND RECEPTILES MOUNTED AT 48" AFF UNLESS OTHERWISE NOTED
- SINGLE POLE SWITCH
- 3-WAY SWITCH
- SINGLE POLE SWITCH W/ DIMMER
- U.C. LED LIGHTS
- OULET - 42-1/2" AFF
- GFCI OULET - 42-1/2" AFF
- RECESSED LIGHT (CAN)
- SUSPENDED LIGHT

**DANIEL
RESIDENCE**
1265 HUNTERS RIDGE W.
HOFFMAN ESTATES, IL 60192

PROJECT #: 58209 P.O. #:

DRAWING TYPE:
**MASTER BATH
NEW ELECTRIC PLAN**

DESIGNER: F. ROTI
DESIGN CONSLT:

DRAWING TYPE:
PROPOSAL: 04-23-2022
SELECTIONS: 05-14-2022
FINAL: 06-04-2022

SCALE:
3/4" = 1'0"


PAGE:
4/8

HomeWorks
Signed by:
Final Approved Drawings
Client Signature: *Paul Daniel*
Date: 6/4/2022 AE6C59E7B505476...

*DIMENSIONS ARE APPROXIMATE
& MAY CHANGE BASED ON FINAL
FIELD CONDITIONS*

BATHROOM NOTES:

- (2) MIRROR: 36Wx24H TO BE SUPPLIED & INSTALLED BY HOMEWERKS
- (2) VANITY LIGHTS TO BE SUPPLIED BY HOMEOWNER & INSTALLED BY HOMEWERKS
- (2) TOWEL RINGS ON VANITIES TO BE HUNG AND CLIENT PREFERRED HEIGHT
- (2) TOWEL BARS AT TUB LOCATION TO BE HUNG AT CLIENT PREFERRED HEIGHT

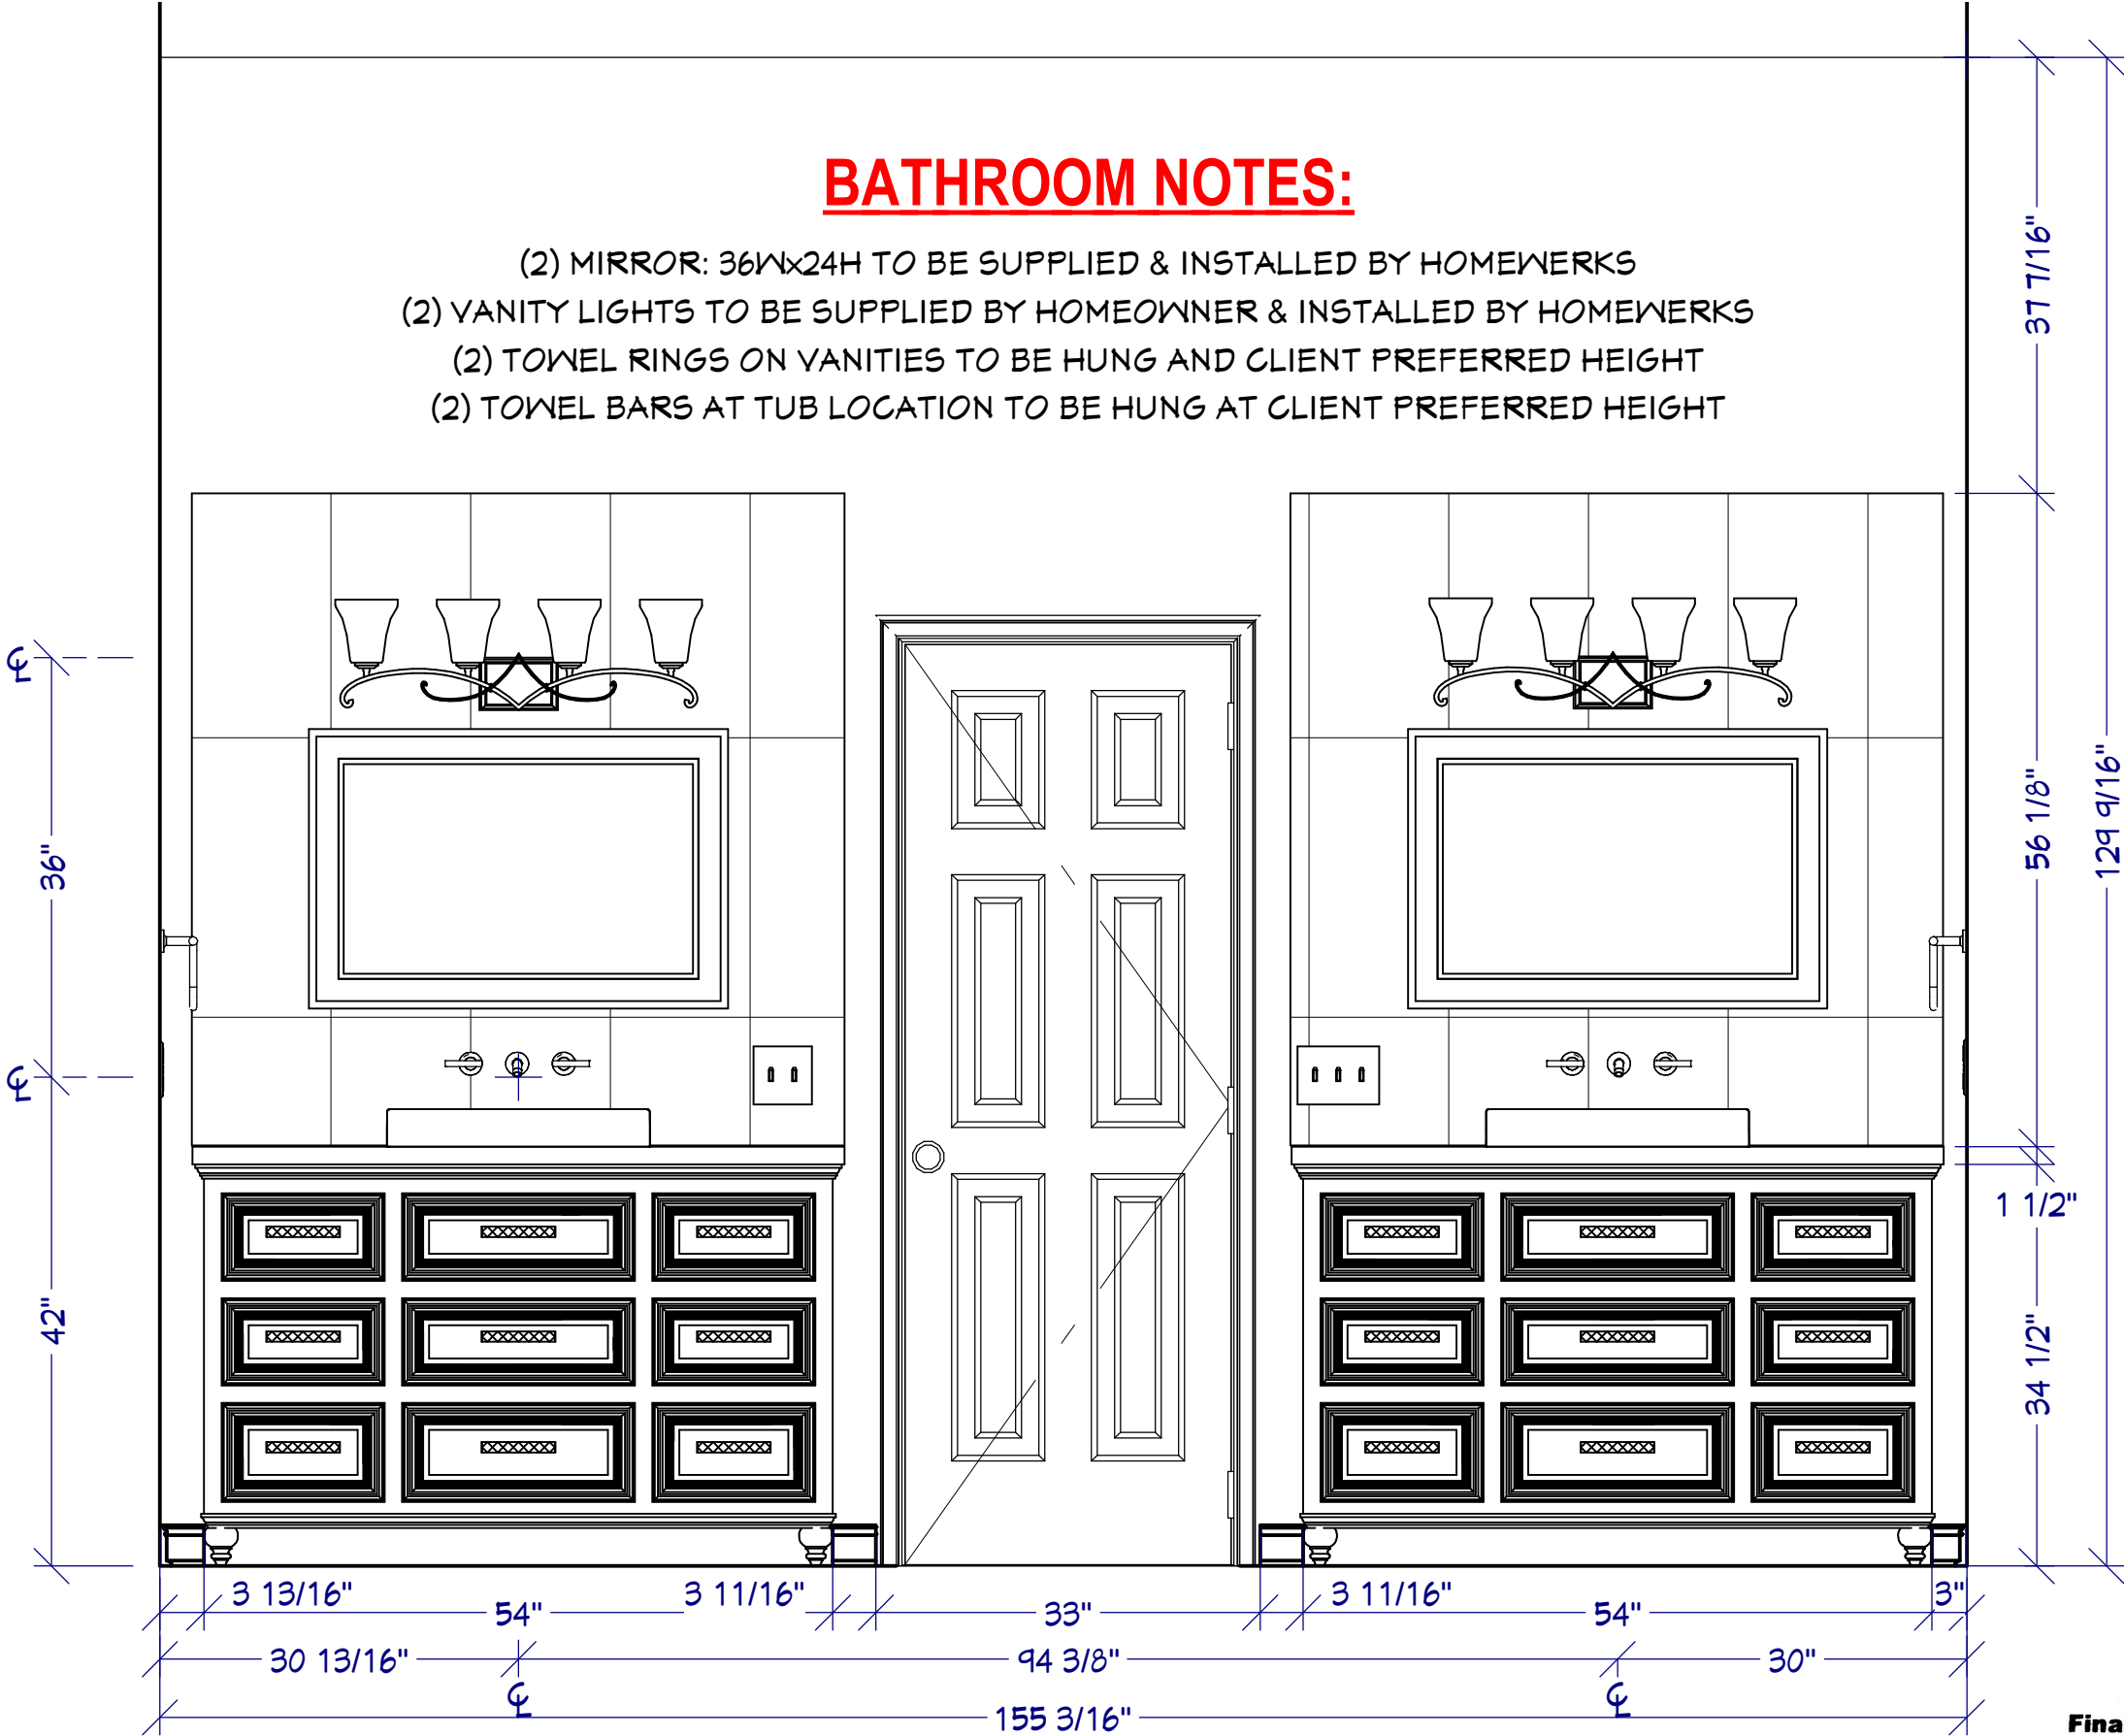

HOMEWERKS 1154 OGDEN AVE. NAPERVILLE, IL 60563	
CABINETRY:	
LINE:	YORKTOWNE
SERIES:	ICONIC
SPECIES:	MAPLE
STYLE:	ROCHELLE
DRAWER:	5PC
FINISH:	SMOKE
HARDWARE:	TOP KNOBS
DOORS:	TK855PC
DRAWERS:	TK855PC
OTHER:	
PAINT:	SW7013 IVORY LACE
COUNTERTOPS:	CAMBRIA WINDERMERE w/ ZS EDGE
BACKSPLASH:	SEE ELEVATIONS
FLOORING:	PANARIA FLOW 12x24 DESERT

**DANIEL
RESIDENCE**
1265 HUNTERS RIDGE W.
HOFFMAN ESTATES, IL 60192

PROJECT #: 58209 P.O. #:

DRAWING TYPE:
**MASTER BATH
ELEVATION A**


DESIGNER: F. ROTI
DESIGN CONSLT:

DRAWING TYPE:
PROPOSAL: 04-23-2022
SELECTIONS: 05-14-2022
FINAL: 06-04-2022

SCALE: 3/4" = 1'0"
PAGE: 5/8

HomeWorks Signed by:
Final Approved Drawings
Client Signature: *Paul Daniel*
Date: 6/4/2022 AE6C59E7B505476...

*RENDERINGS ARE FOR VISUAL PURPOSES ONLY;
DIMENSIONS ARE APPROXIMATE & MAY CHANGE
BASED ON FINAL FIELD CONDITIONS*

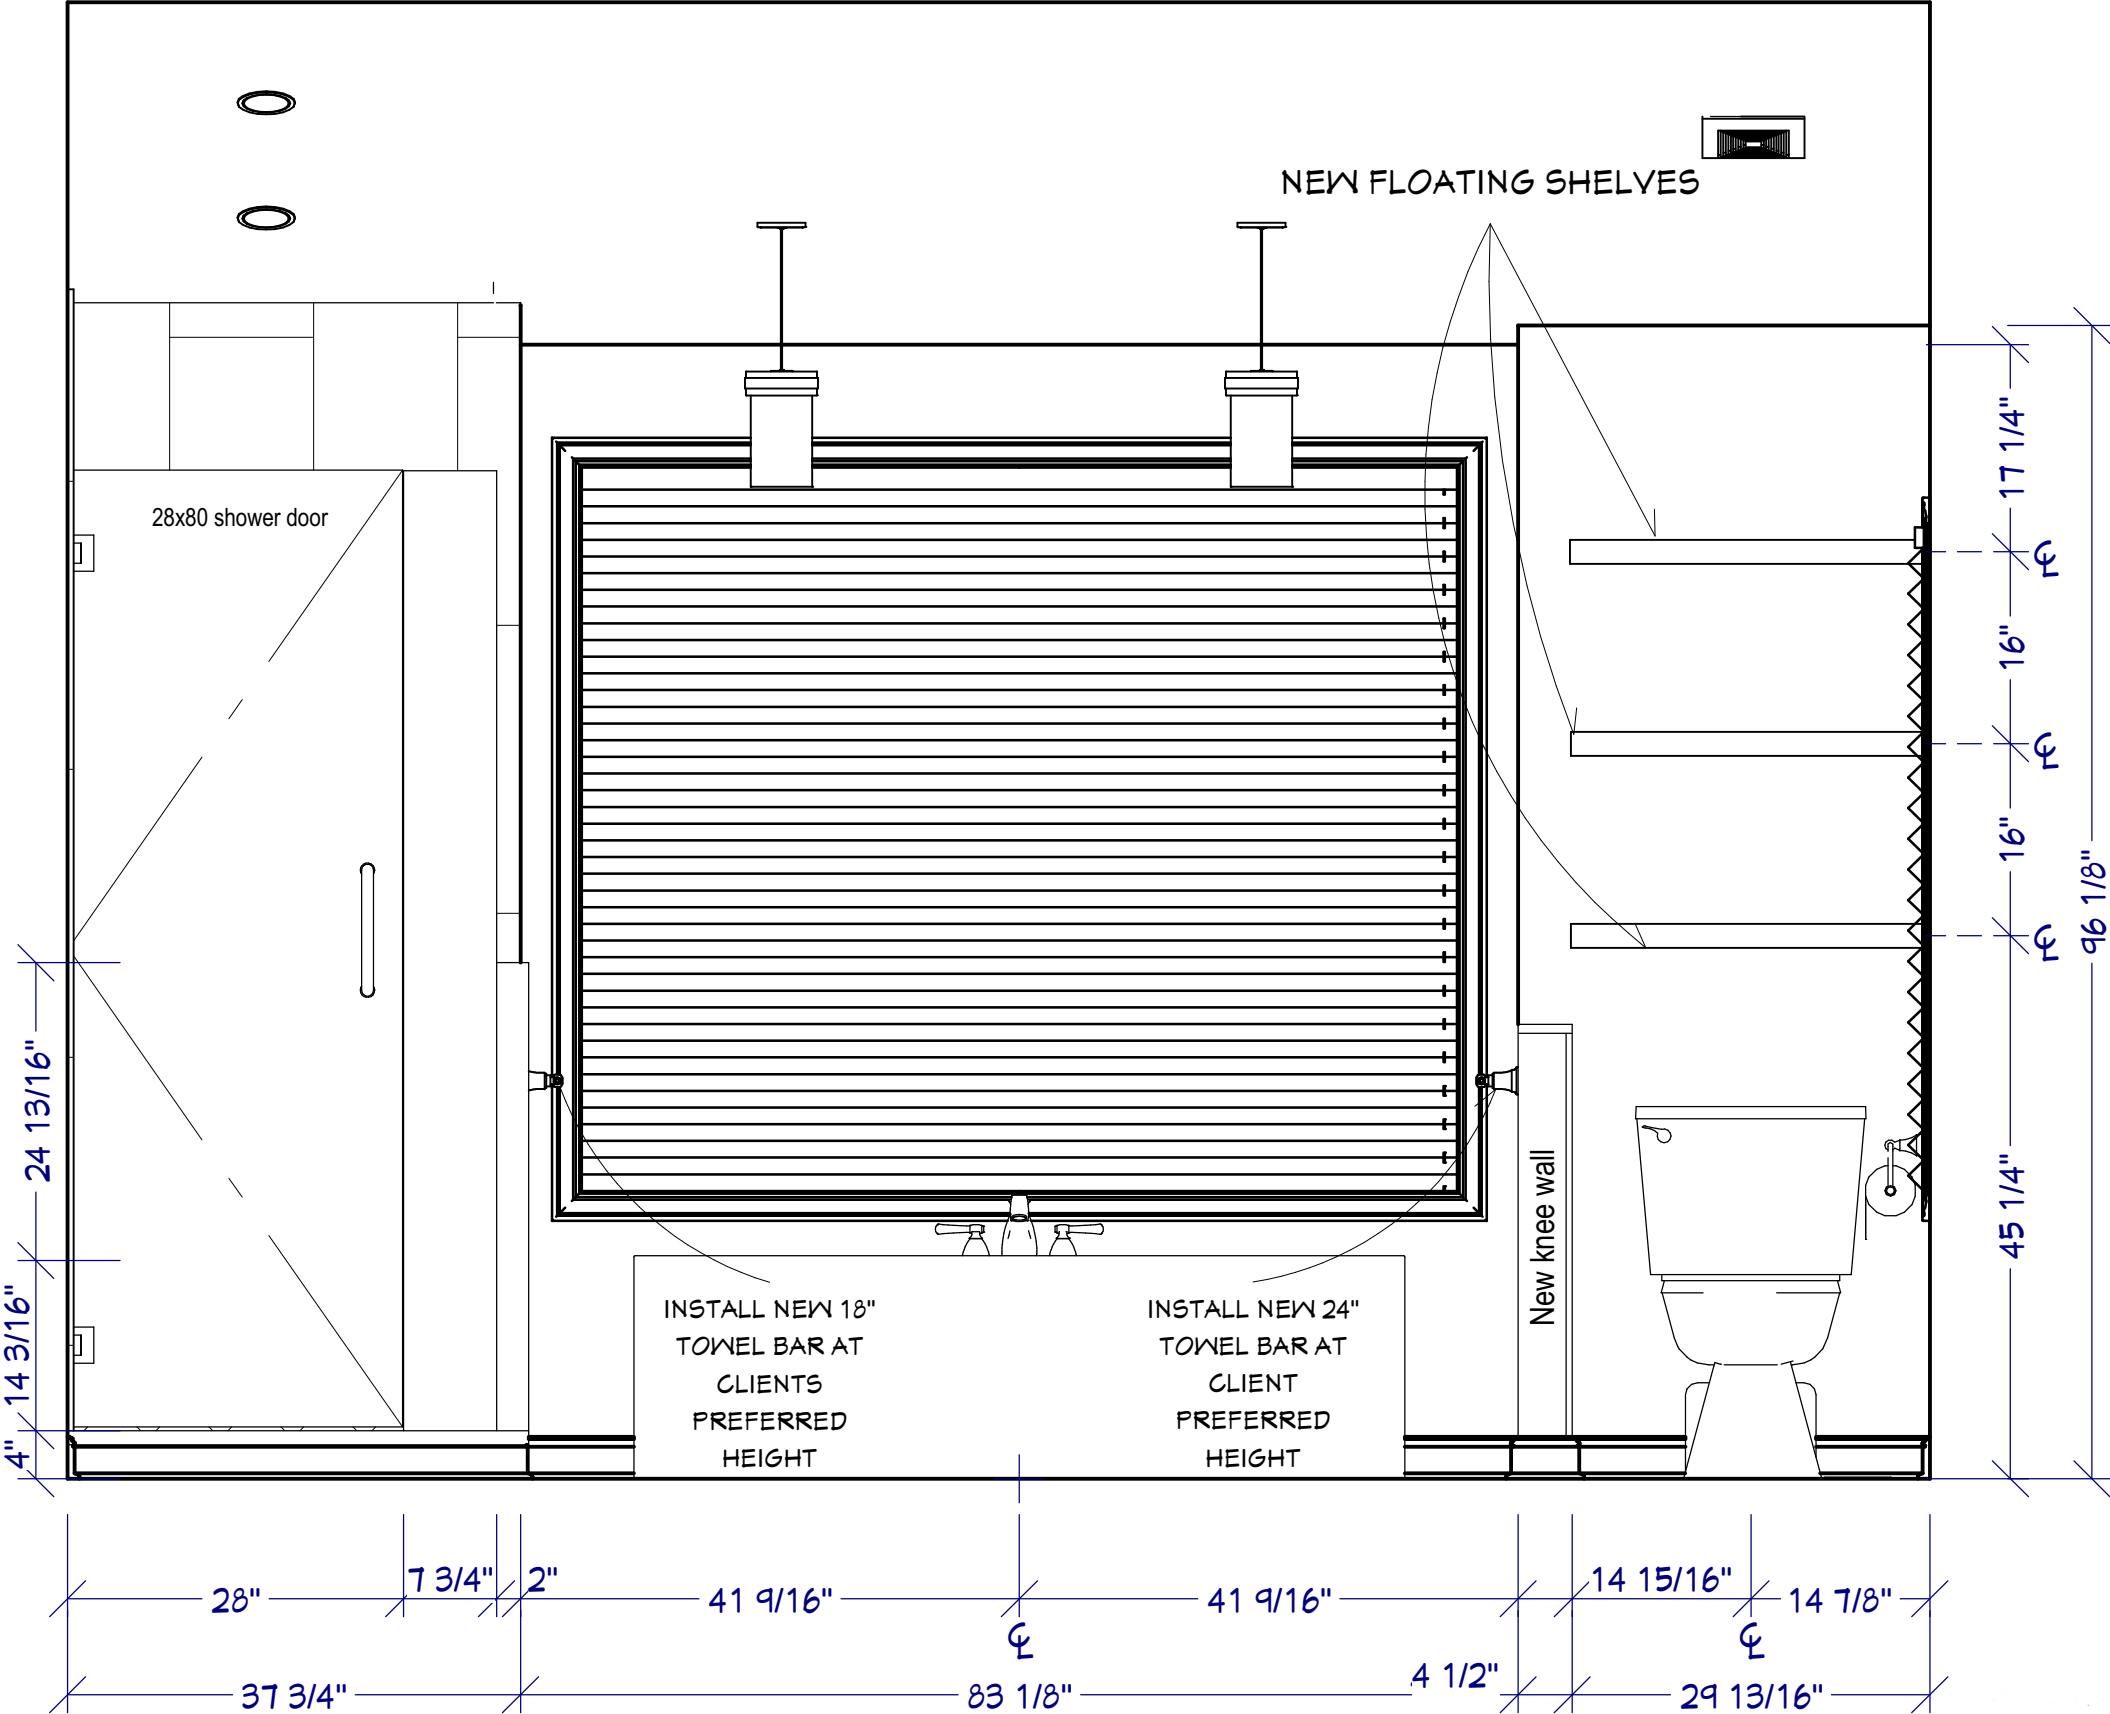

HOMEWORKS

1154 OGDEN AVE.
NAPERVILLE, IL 60563

CABINETRY:

LINE: YORKTOWNE
SERIES: ICONIC
SPECIES: MAPLE
STYLE: ROCHELLE
DRAWER: 5PC
FINISH: SMOKE

HARDWARE: TOP KNOBS
DOORS: TK855PC
DRAWERS: TK855PC

OTHER: SW7013 IVORY
PAINT: LACE
COUNTERTOPS: CAMBRIA
WINDERMERE w/
ZS EDGE
BACKSPLASH: SEE ELEVATIONS
FLOORING: PANARIA FLOW
12x24 DESERT

DANIEL
RESIDENCE

1265 HUNTERS RIDGE W.
HOFFMAN ESTATES, IL 60192

PROJECT #: 58209 P.O. #:

DRAWING TYPE:
MASTER BATH
ELEVATION B

DESIGNER: F. ROTI
DESIGN CONSLT:

DRAWING TYPE:
PROPOSAL: 04-23-2022
SELECTIONS: 05-14-2022
FINAL: 06-04-2022

SCALE:
3/4" = 1'0"

PAGE:
6/8

HomeWorks Signed by:
Final Approved Drawings
Client Signature: *Paul Daniel*
Date: 6/4/2022 AE6C59E7B505476...

B

HomeWorks
Final Approved Drawings
Client Signature: *Paul Daniel*
Date: 6/4/2022 AE6C59E7B505476..



NOTES:

(2) MIRROR: 36Wx24H TO BE SUPPLIED & INSTALLED BY HOMEWERKS

(2) VANITY LIGHTS TO BE SUPPLIED BY HOMEOWNER & INSTALLED BY HOMEWERKS

(2) PENDANT LIGHTS TO BE SUPPLIED BY HOMEOWNER & INSTALLED BY HOMEWERKS

ACCESSORIES:

(1) KOHLER 24" TOWEL BAR IN CHROME

(1) KOHLER 18" TOWEL BAR IN CHROME

(2) KOHLER PURIST TOWEL RINGS IN CHROME

(1) KOHLER PURIST TISSUE HOLDER IN CHROME

SINK: VOX VESSEL SINK IN WHITE

FAUCET: KOHLER PURIST WALL MOUNT IN CHROME

BATHTUB: ARIA CELESTA FREESTANDING IN WHITE WITH WHITE DRAIN

TOILET: KOHLER HIGHLINE COMFORT WITH SOFTCLOSE SEAT

SHOWER FIXTURES:

-SEE SELECTIONS FOR EXACT SPECS & MODEL NUMBERS

SHOWER GLASS: 3/8" CLEAR GLASS WITH 90 DEG. RETURN AND 28X80 WALL MOUNTED DOOR

VANITY BACKSPLASH TILE: PHOENIX ANATOLIA POLISHED LINEA 12X24 MODULATION WITH #00 WHITE GROUT

SHOWER WALL TILE: AIT MIRAGE POLISED 12X24 JEWEL IN 1/3 OFFSET VERTICAL AND #38 AVALANCHE GROUT

NICHE TILE: MANISCALCO BOTANY BAY PEBBLES MOSAIC WITH #77 FROST GROUT

FINISHING AROUND NICHE & TALL LEADING EDGES: SCHLUTER JOLLY POLISHED 3/8" IN WHITE

BATH FLOOR TILE: PANARIA FLOW 12X24 MURETTO IN DESERT WITH #94 STRAW GROUT



HomeWorks
Designed by:
Final Approved Drawings
Client Signature: *Paul Daniel*
Date: 6/4/2022 AE6C59E7B505476...

HOMEWERKS

1154 OGDEN AVE.
NAPERVILLE, IL 60563

CABINETRY:

LINE: YORKTOWNE
SERIES: ICONIC
SPECIES: MAPLE
STYLE: ROCHELLE
DRAWER: 5PC
FINISH: SMOKE

HARDWARE: TOP KNOBS
DOORS: TK855PC
DRAWERS: TK855PC

OTHER: SW7013 IVORY
PAINT: LACE

COUNTERTOPS: CAMBRIA
WINDERMERE w/
ZS EDGE

BACKSPLASH: SEE ELEVATIONS
FLOORING: PANARIA FLOW
12x24 DESERT

DANIEL
RESIDENCE

1265 HUNTERS RIDGE W.
HOFFMAN ESTATES, IL 60192

PROJECT #: 58209 P.O. #:

DRAWING TYPE:
MASTER BATH
PERSPECTIVE

DESIGNER: F. ROTI
DESIGN CONSLT:

DRAWING TYPE:
PROPOSAL: 04-23-2022
SELECTIONS: 05-14-2022
FINAL: 06-04-2022

SCALE:
3/4" = 1'0"

PAGE:
8/8