


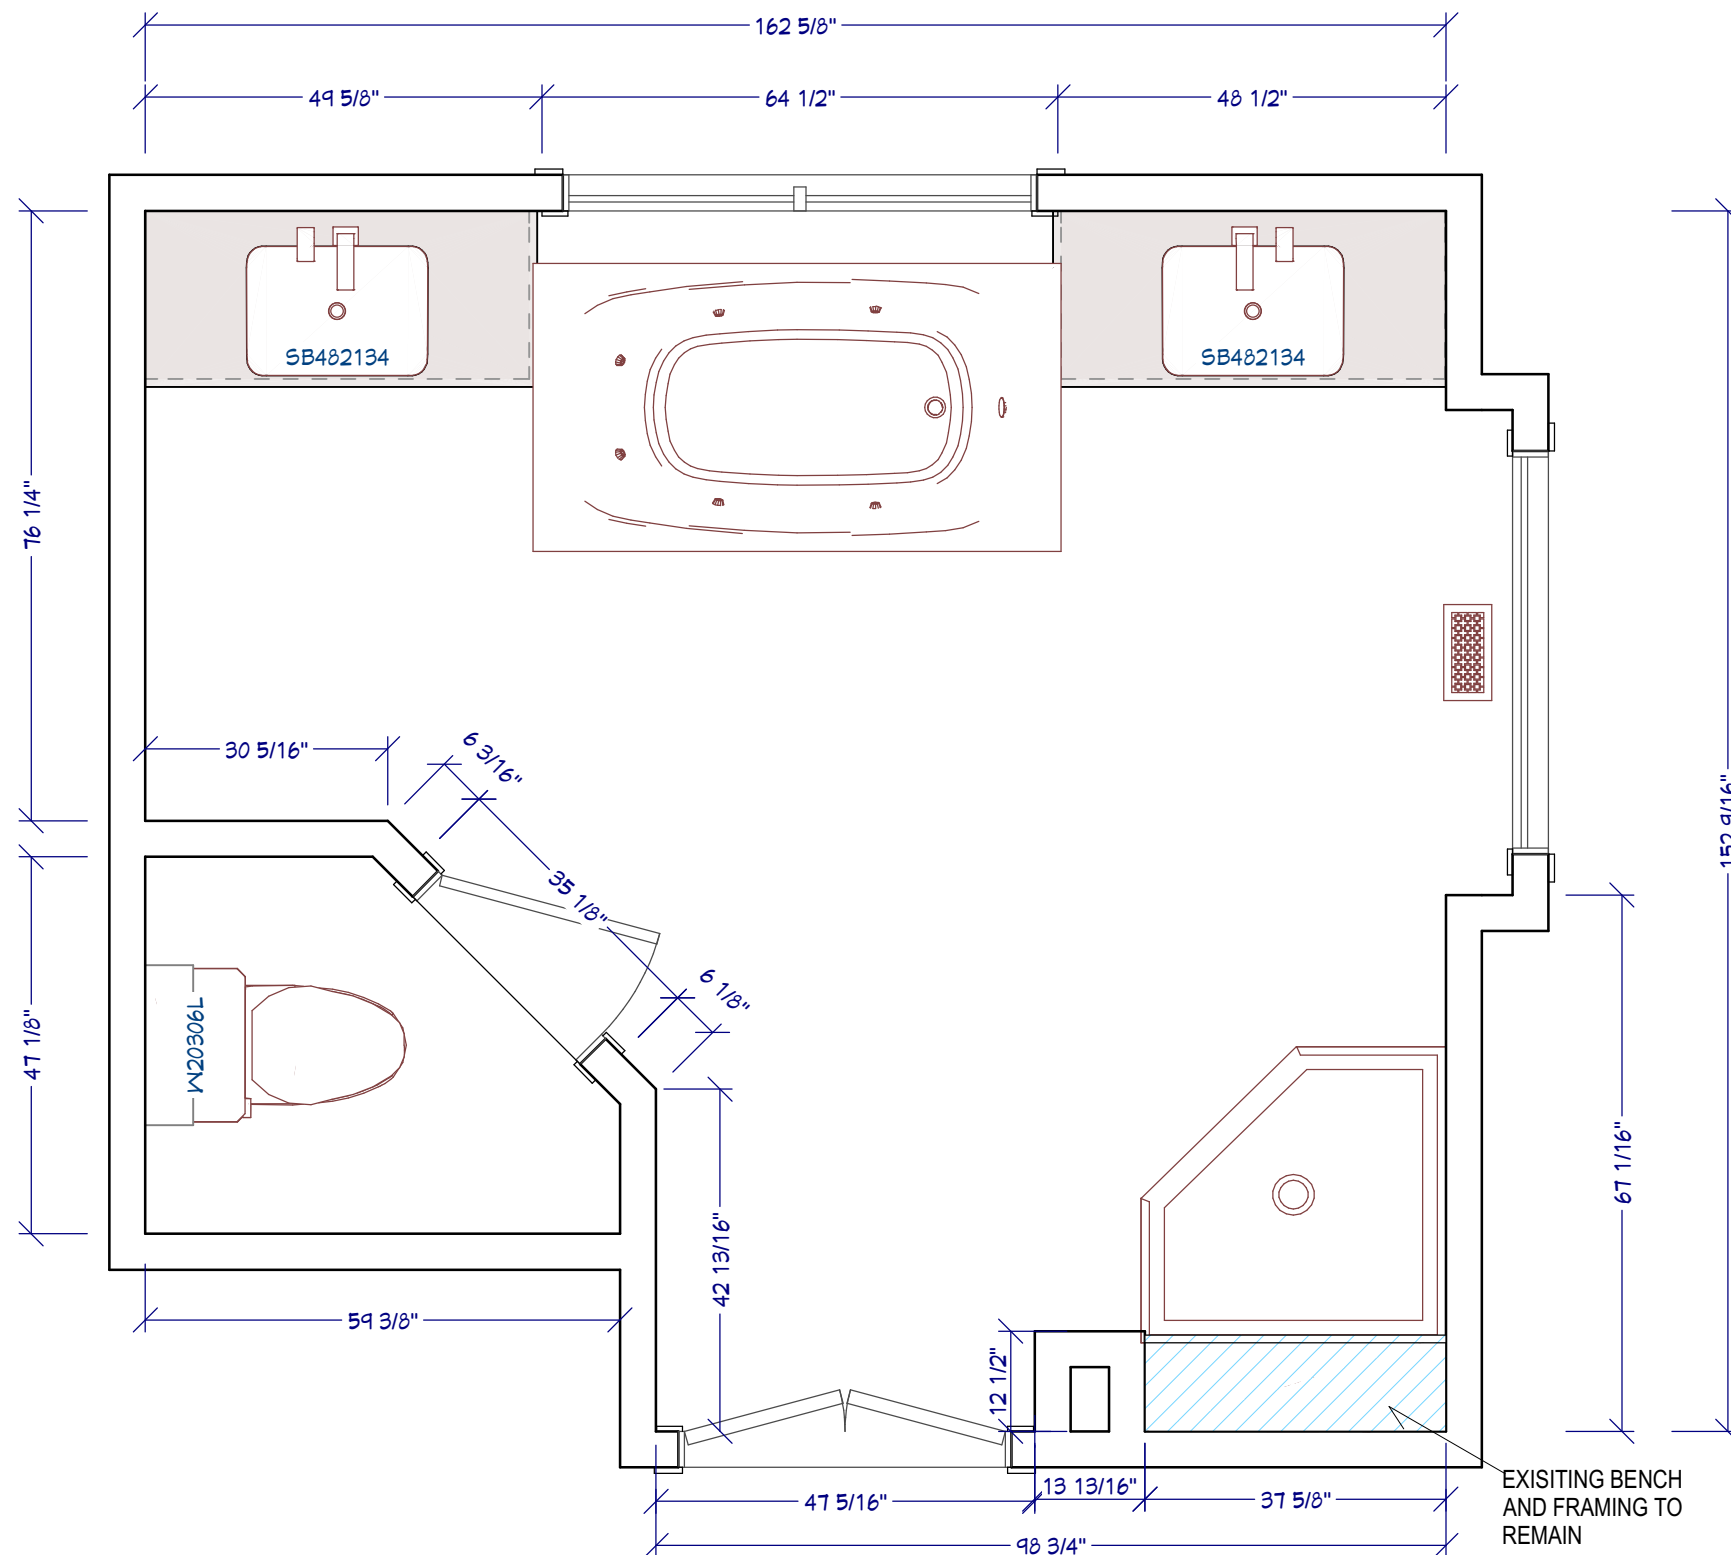

HOMEWERKS

1154 OGDEN AVE.
NAPERVILLE, IL 60563

CABINETRY:

LINE: YORKTOWNE
SERIES: FRAMED - FULL
OVERLAY
SPECIES: MAPLE
STYLE: GILMORE
DRAWER: 5PC
FINISH: FRENCH ROAST

HARDWARE:

DOORS: TOP KNOBS
TK563HB
DRAWERS: TK561HB

OTHER:

PAINT: SW7029
COUNTERTOPS: MISTERIO GOLD w/
Z EDGE
BACKSPLASH:
FLOORING: SEE ELEVATIONS
EXISTING TO
REMAIN

**MAJER
RESIDENCE**

2335 KINGSLEY CT
NAPERVILLE, IL 60565

PROJECT #: **57706**

P.O. #:

DRAWING TYPE:

**MASTER BATH
EXISTING PLAN**

DESIGN CONSLT: F. ROTI

DRAWING TYPE:

PROPOSAL: 02-14-2022
SELECTONS: 03-02-2022
FINAL SELECTIONS: 03-15-2022


SCALE:

0-1/2" = 1'0"

PAGE:

1/10

HomeWerks
Final Approved Drawings
Client Signature:
Date:

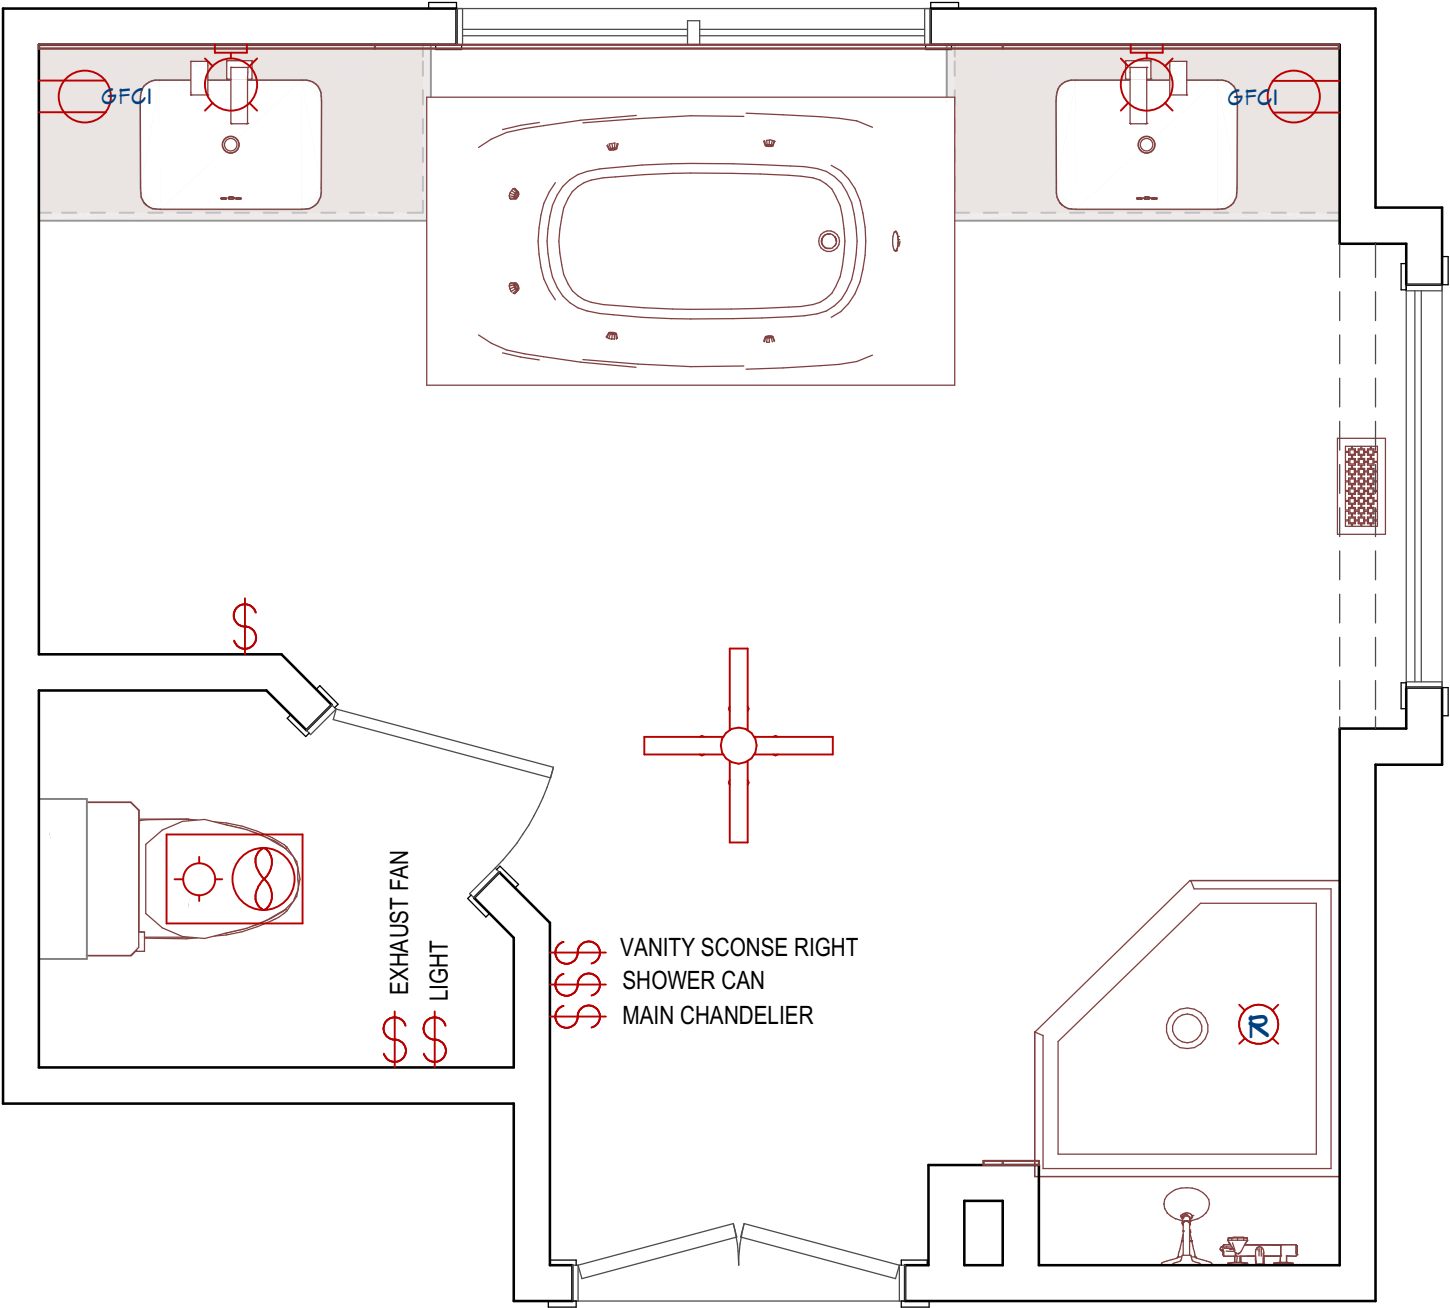

HomeWerks
Final Approved Drawings
Client Signature:
Date:

HOMEWERKS

1154 OGDEN AVE.
NAPERVILLE, IL 60563

CABINETRY:
LINE: YORKTOWNE
SERIES: FRAMED - FULL
OVERLAY
SPECIES: MAPLE
STYLE: GILMORE
DRAWER: 5PC
FINISH: FRENCH ROAST

HARDWARE: TOP KNOBS
DOORS: TK563HB
DRAWERS: TK561HB

OTHER:
PAINT: SW7029
COUNTERTOPS: MISTERIO GOLD w/
Z EDGE
BACKSPLASH:
FLOORING: SEE ELEVATIONS
EXISTING TO
REMAIN

MAJER
RESIDENCE

2335 KINGSLEY CT
NAPERVILLE, IL 60565

PROJECT #: 57706 P.O. #:

DRAWING TYPE:
MASTER BATH
EXISTING ELECTRIC

DESIGN CONSLT: F. ROTI

DRAWING TYPE:
PROPOSAL: 02-14-2022
SELECTONS: 03-02-2022
FINAL SELECTIONS: 03-15-2022

SCALE:

0-1/2" = 1'0"

PAGE:

2/10

*DIMENSIONS ARE APPROXIMATE
& MAY CHANGE BASED ON FINAL
FIELD CONDITIONS*

HOMEWERKS

1154 OGDEN AVE.
NAPERVILLE, IL 60563

CABINETRY:
LINE: YORKTOWNE
SERIES: FRAMED - FULL
OVERLAY
SPECIES: MAPLE
STYLE: GILMORE
DRAWER: 5PC
FINISH: FRENCH ROAST

HARDWARE: TOP KNOBS
DOORS: TK563HB
DRAWERS: TK561HB

OTHER:
PAINT: SW7029
COUNTERTOPS: MISTERIO GOLD w/
Z EDGE
BACKSPLASH:
FLOORING: SEE ELEVATIONS
EXISTING TO
REMAIN

MAJER
RESIDENCE

2335 KINGSLEY CT
NAPERVILLE, IL 60565

PROJECT #: 57706 P.O. #:

DRAWING TYPE:
MASTER BATH
NEW FLOOR PLAN

DESIGN CONSLT: F. ROTI


DRAWING TYPE:
PROPOSAL: 02-14-2022
SELECTONS: 03-02-2022
FINAL SELECTIONS: 03-15-2022

SCALE:

0-1/2" = 1'0"

PAGE:

3/10

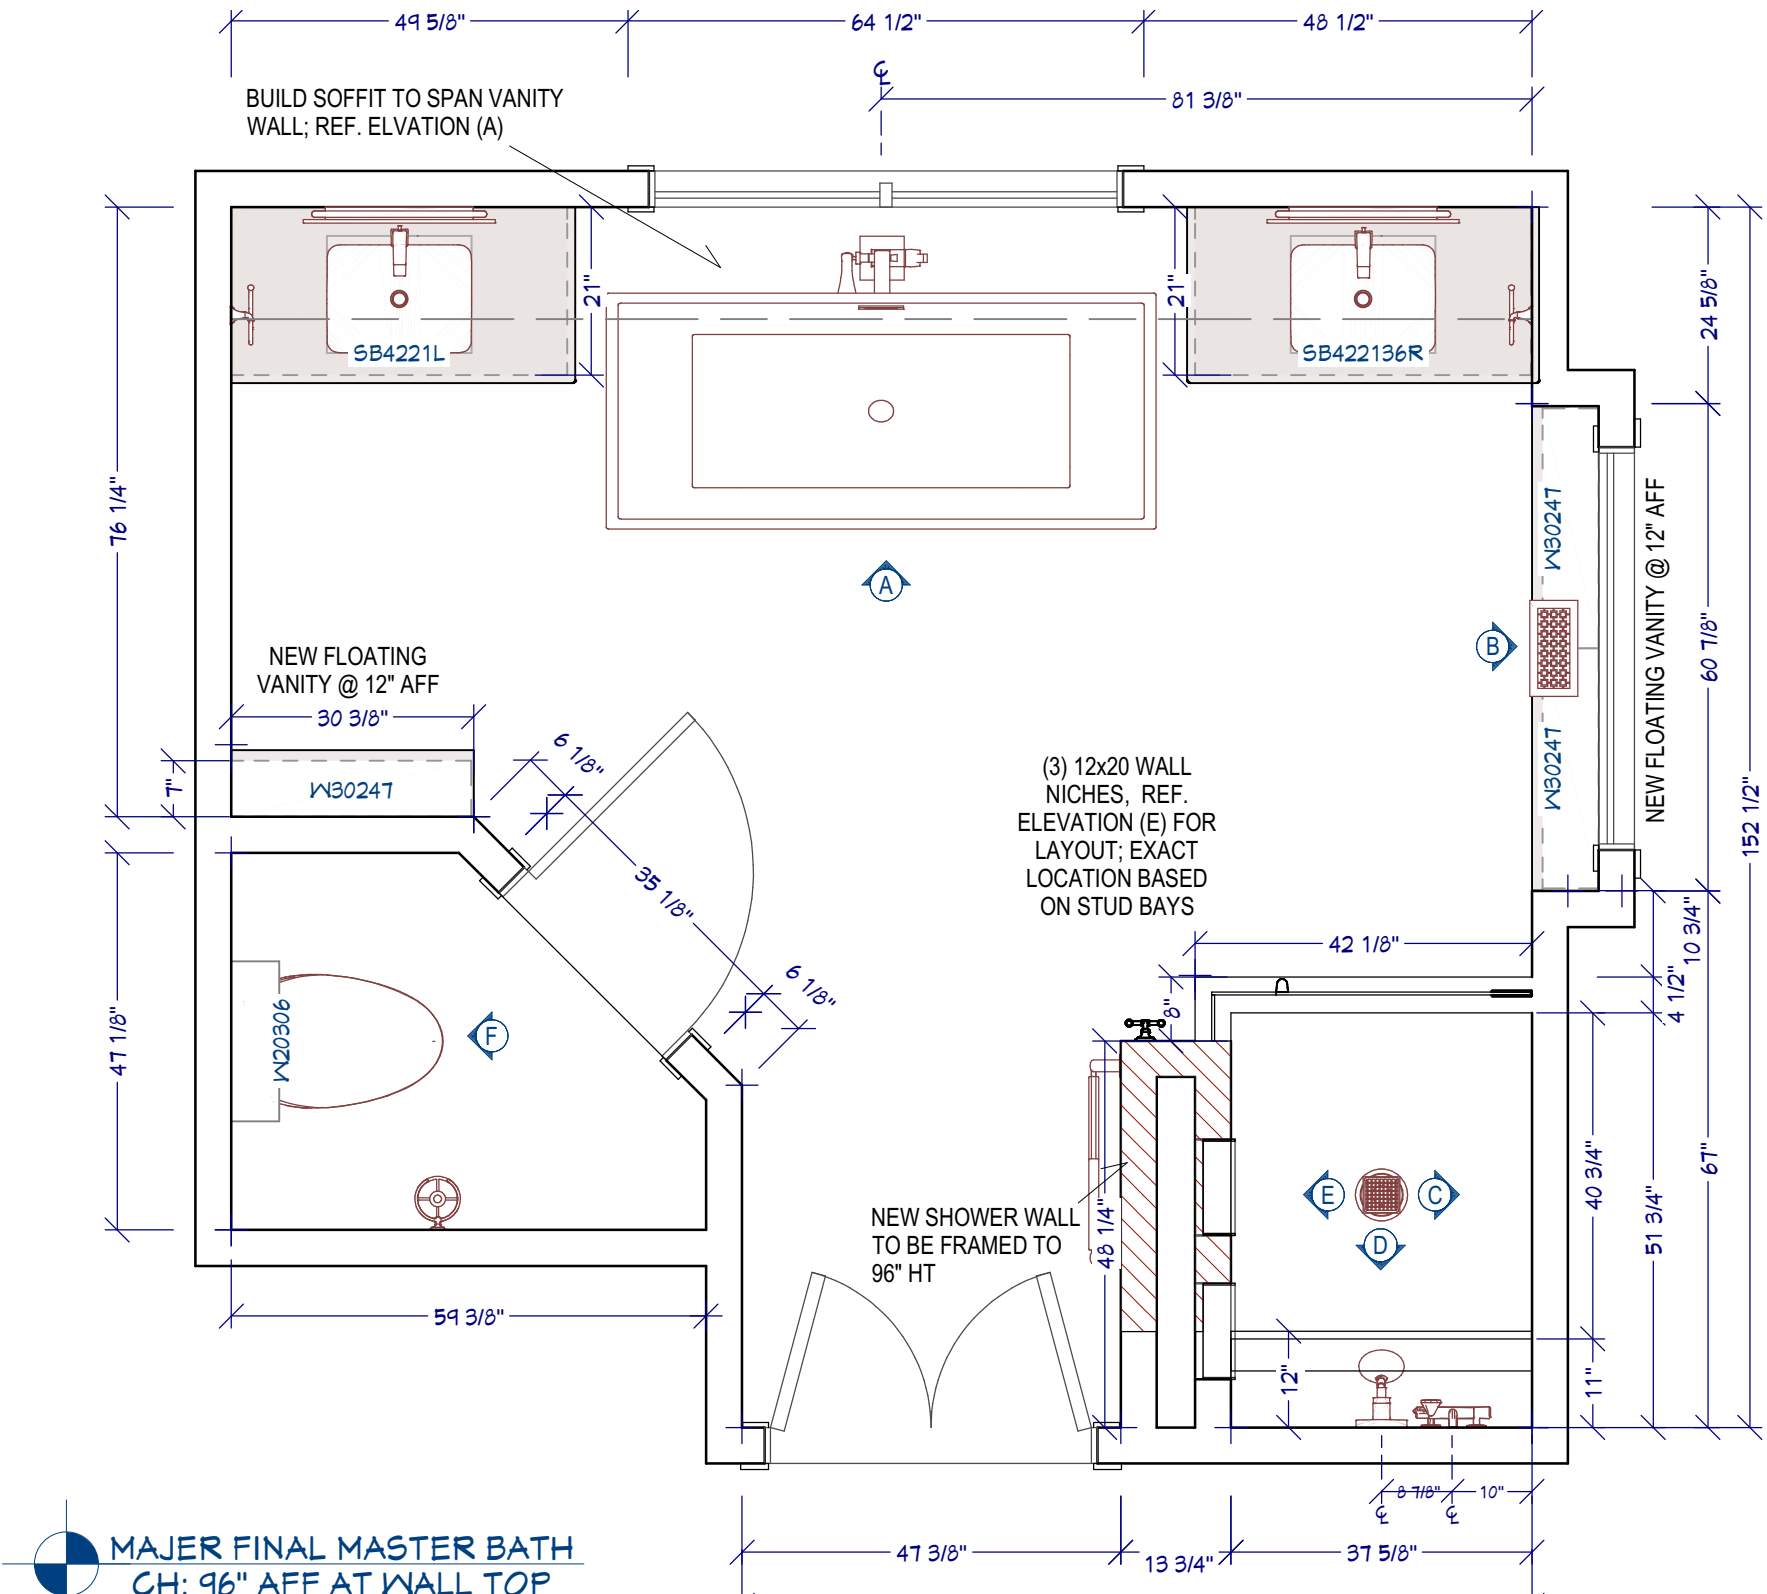


NEW BASE & SHOE
MOLDING
THROUGHOUT;
EXISTING CASING
TO REMAIN;
ALL TRIM TO BE
PAINTED
THROUGHOUT

EXISTING DOORS
TO REMAIN AS IS

HomeWerks
Final Approved Drawings
Client Signature:
Date:

*DIMENSIONS ARE APPROXIMATE
& MAY CHANGE BASED ON FINAL
FIELD CONDITIONS*

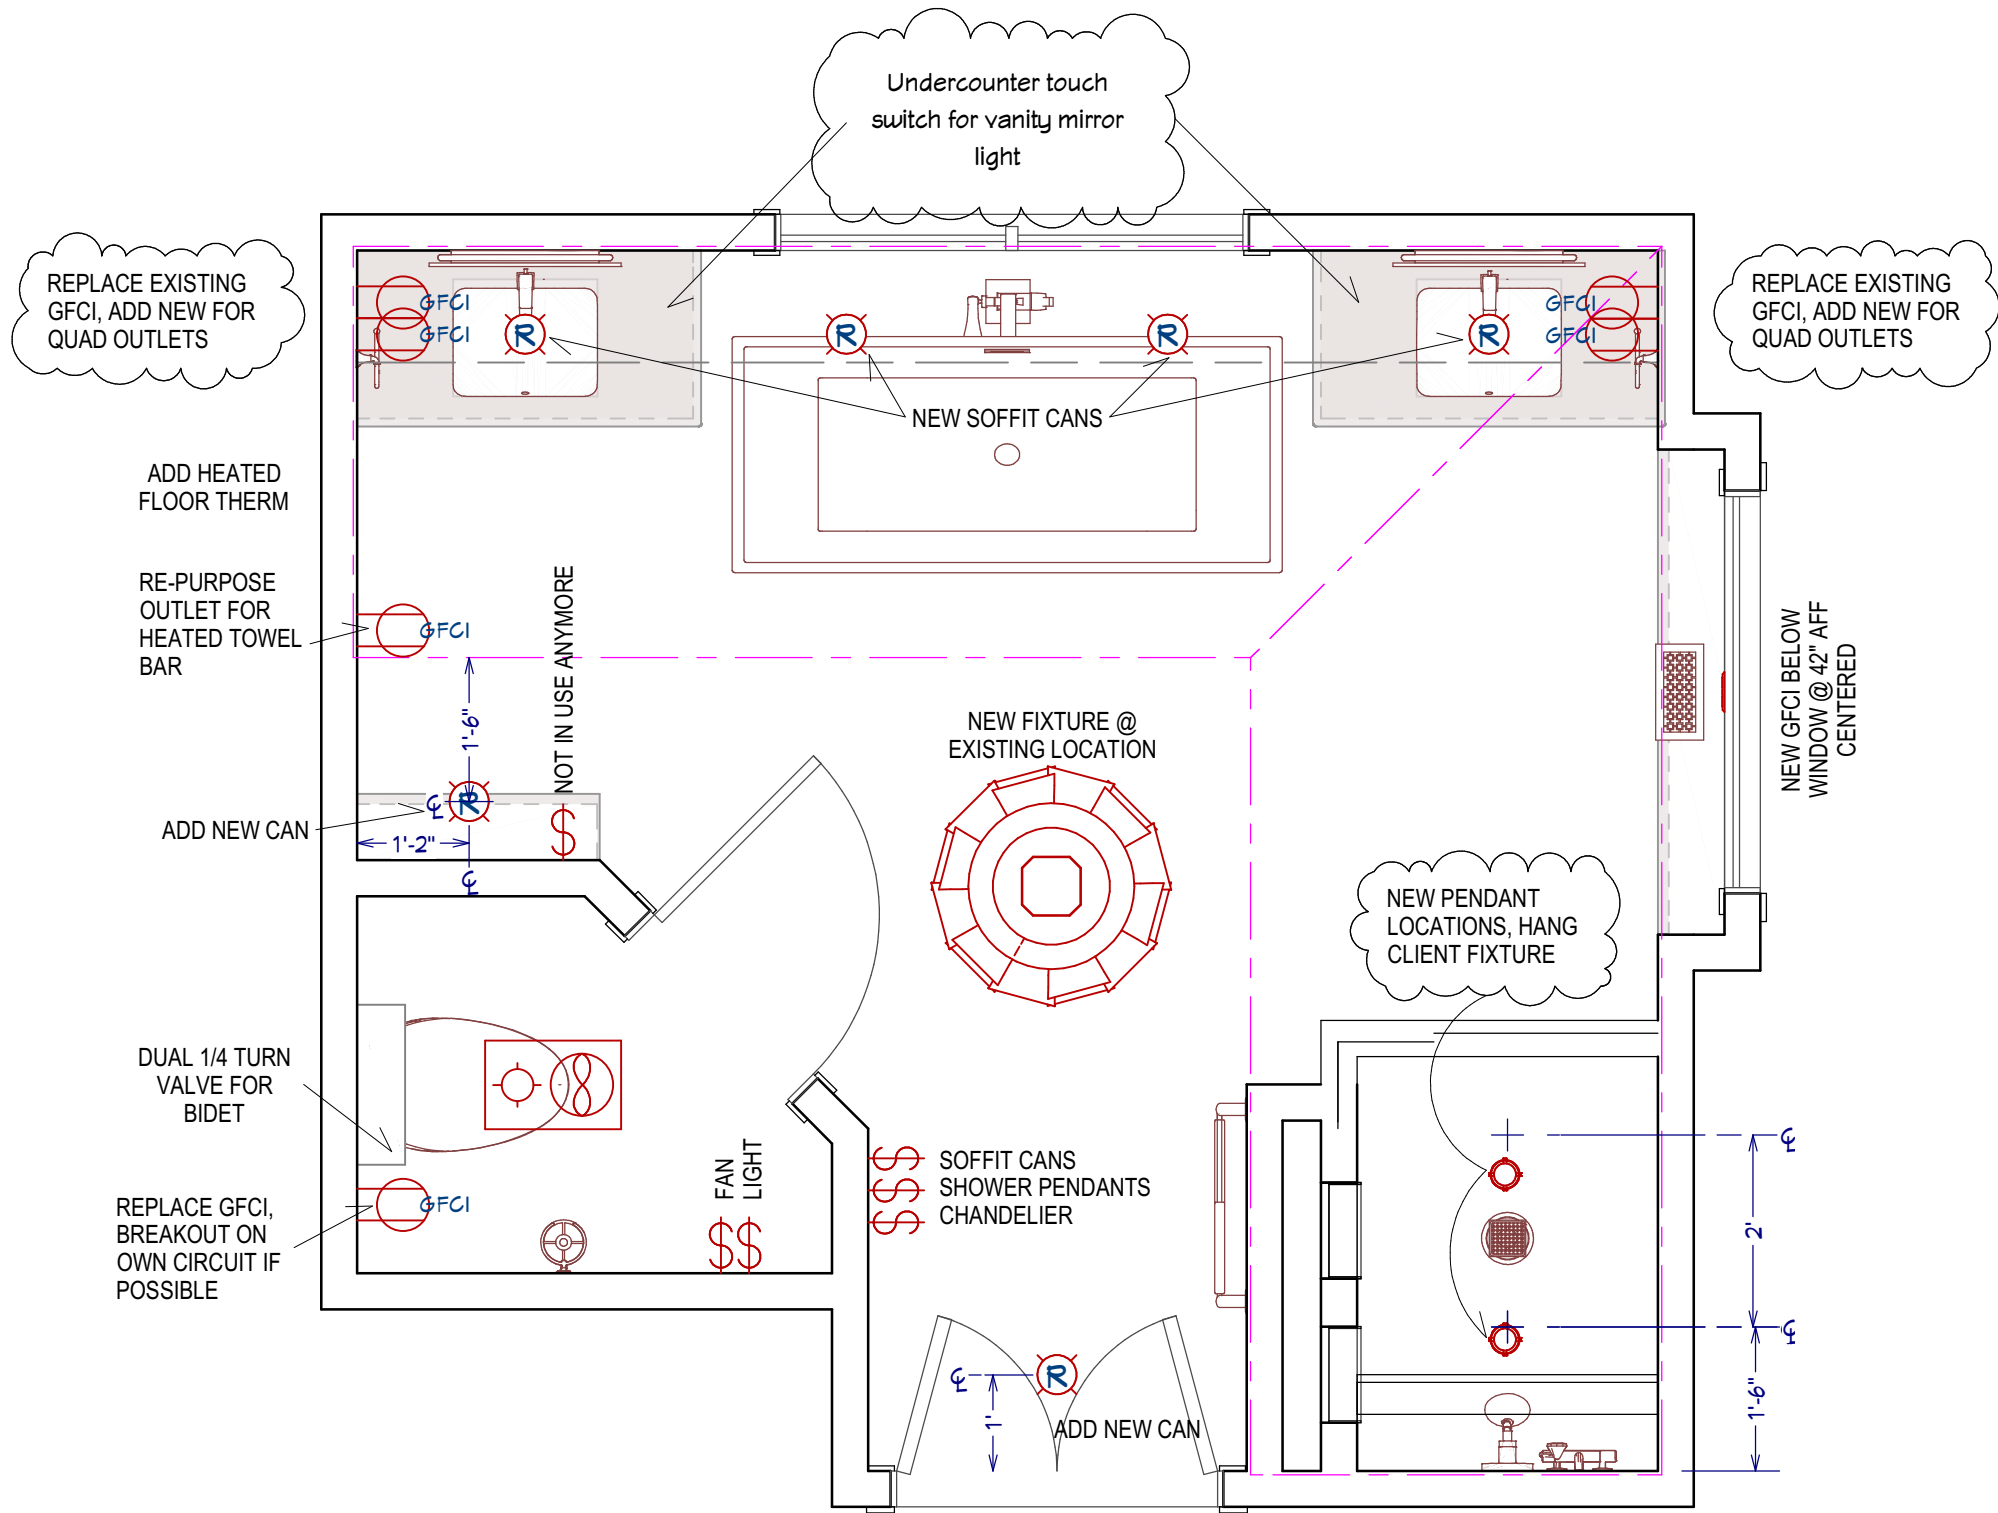

HOMEWERKS

1154 OGDEN AVE.
NAPERVILLE, IL 60563

MECHANICAL LEGEND:

- COOKTOP OUTLET
- RANGE OUTLET
- OVEN OUTLET
- REFRIGERATOR OUTLET
- HOOD OUTLET
- MICROWAVE OUTLET
- DISHWASHER OUTLET
- GARBAGE DISPOSAL OUTLET

ALL SWITCHES AND RECEPTICLES MOUNTED AT 48" AFF UNLESS OTHERWISE NOTED

- SINGLE POLE SWITCH
- 3-WAY SWITCH
- SINGLE POLE SWITCH W/ DIMMER
- U.C. LED LIGHTS
- OUTLET - 42-1/2" AFF
- GFCI OUTLET - 42-1/2" AFF
- RECESSED LIGHT (CAN)
- SUSPENDED LIGHT

MAJER
RESIDENCE

2335 KINGSLEY CT
NAPERVILLE, IL 60565

PROJECT #: 57706 P.O. #:

DRAWING TYPE:
MASTER BATH
NEW ELECTRIC PLAN

DESIGN CONSLT: F. ROTI

DRAWING TYPE:
PROPOSAL: 02-14-2022
SELECTONS: 03-02-2022
FINAL SELECTIONS: 03-15-2022


SCALE:

0-1/2" = 1'0"

PAGE:

4/10

HomeWerks
Final Approved Drawings
Client Signature:
Date:

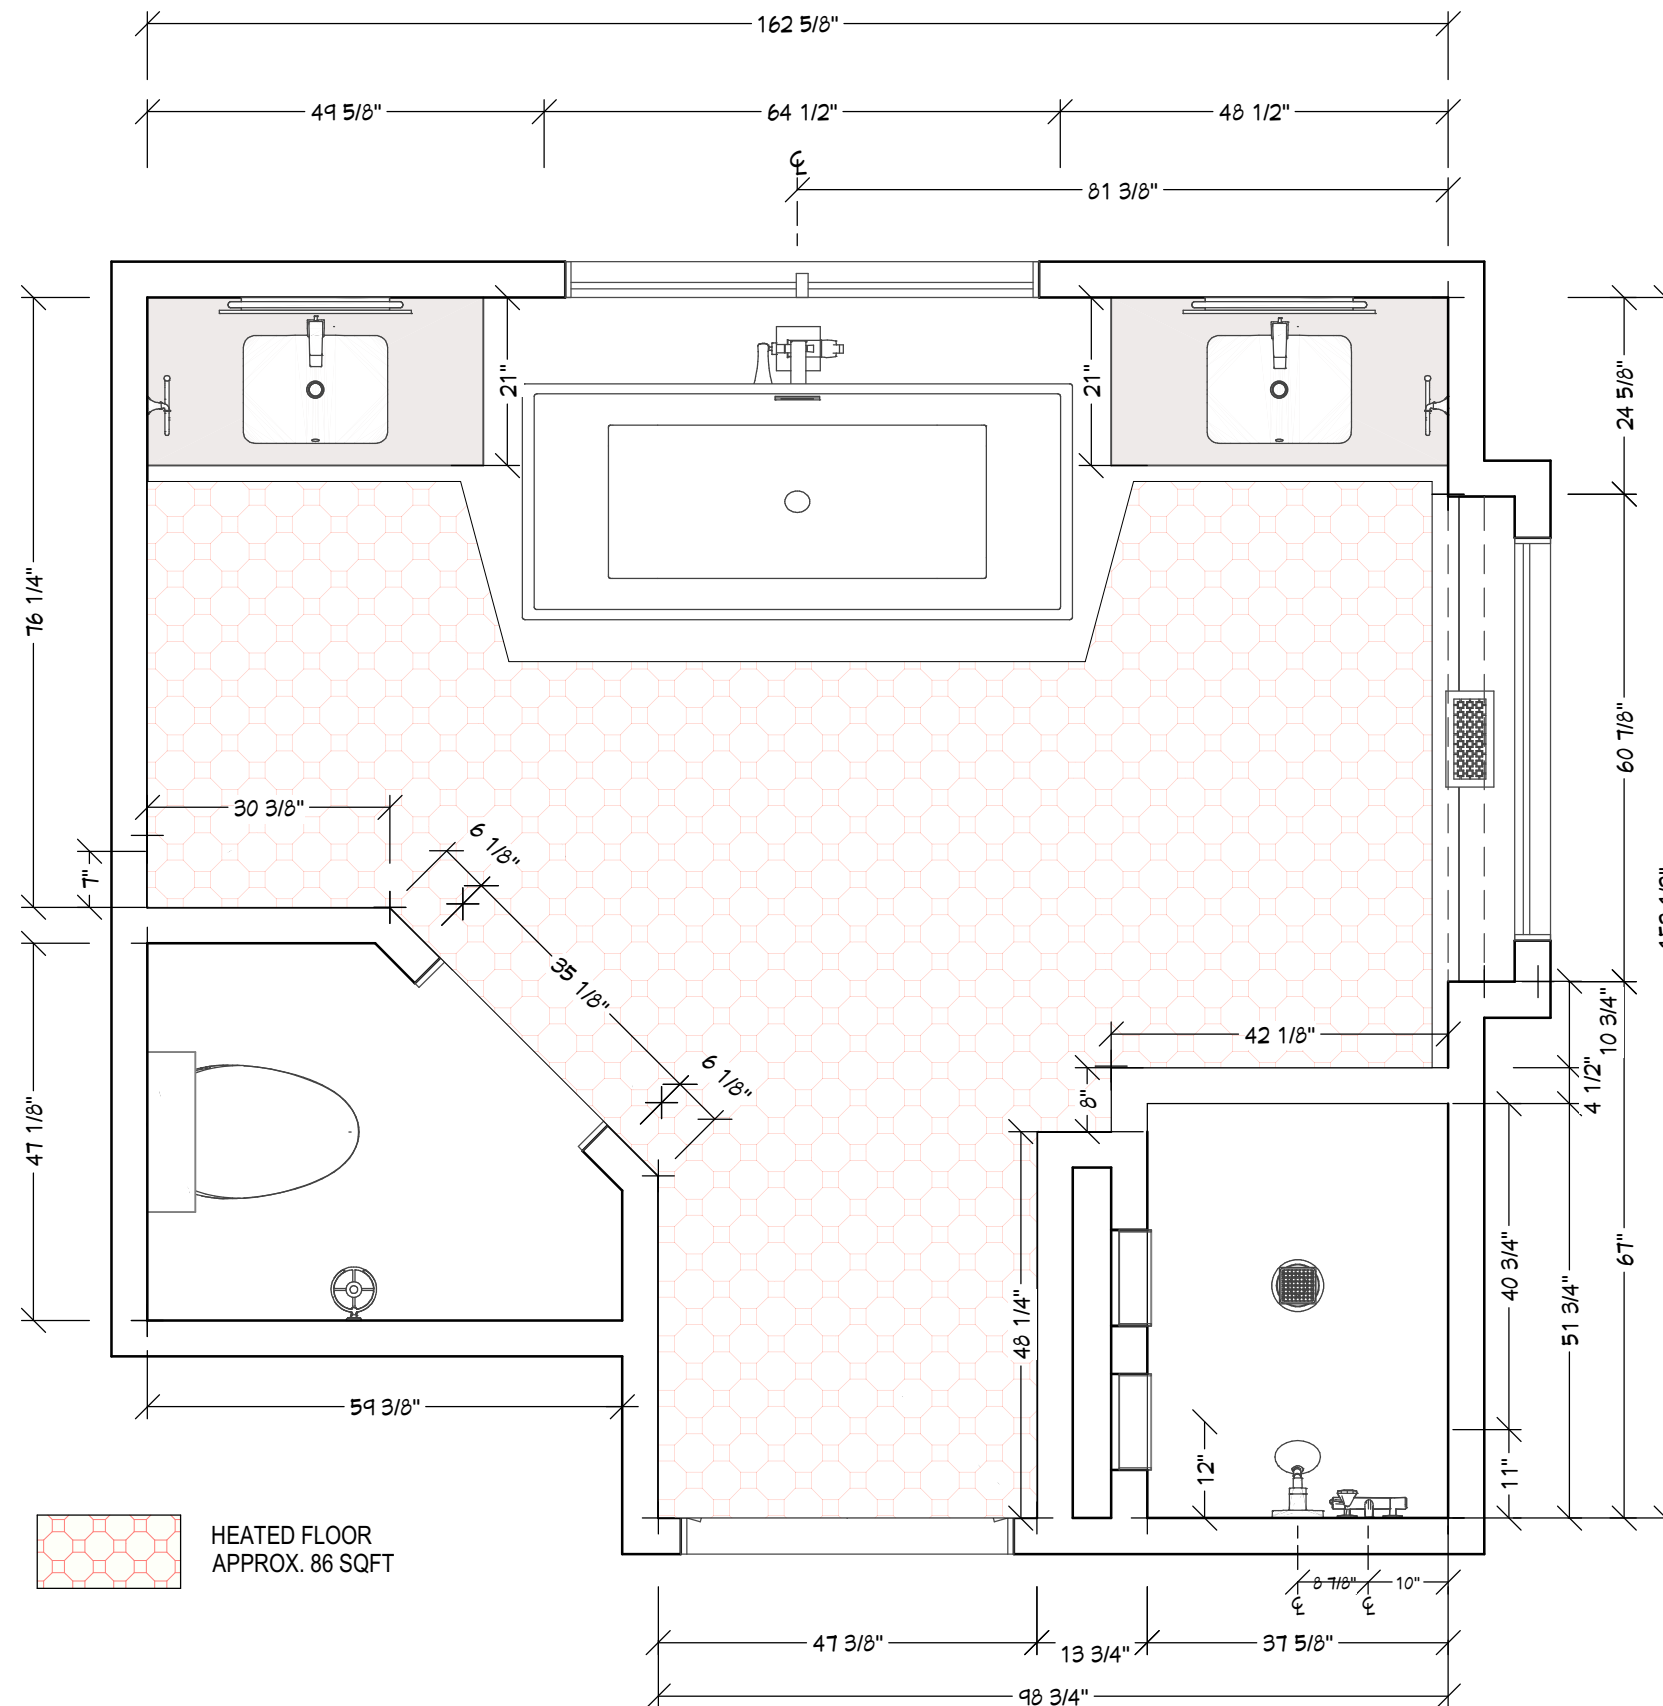

HomeWerks
Final Approved Drawings
Client Signature:
Date:

HOMEWERKS

1154 OGDEN AVE.
NAPERVILLE, IL 60563

CABINETRY:

LINE: YORKTOWNE
SERIES: FRAMED - FULL
OVERLAY
SPECIES: MAPLE
STYLE: GILMORE
DRAWER: 5PC
FINISH: FRENCH ROAST

HARDWARE:

TOP KNOBS
DOORS: TK563HB
DRAWERS: TK561HB

OTHER:

PAINT: SW7029
COUNTERTOPS: MISTERIO GOLD w/
Z EDGE

BACKSPLASH:

FLOORING: SEE ELEVATIONS
EXISTING TO
REMAIN

MAJER
RESIDENCE

2335 KINGSLEY CT
NAPERVILLE, IL 60565

PROJECT #: 57706

P.O. #:

DRAWING TYPE:

MASTER BATH
HEATED FLOOR PLAN

DESIGN CONSLT: F. ROTI

DRAWING TYPE:


PROPOSAL: 02-14-2022
SELECTONS: 03-02-2022
FINAL SELECTIONS: 03-15-2022

SCALE:

0-1/2" = 1'0"

PAGE:

5/10

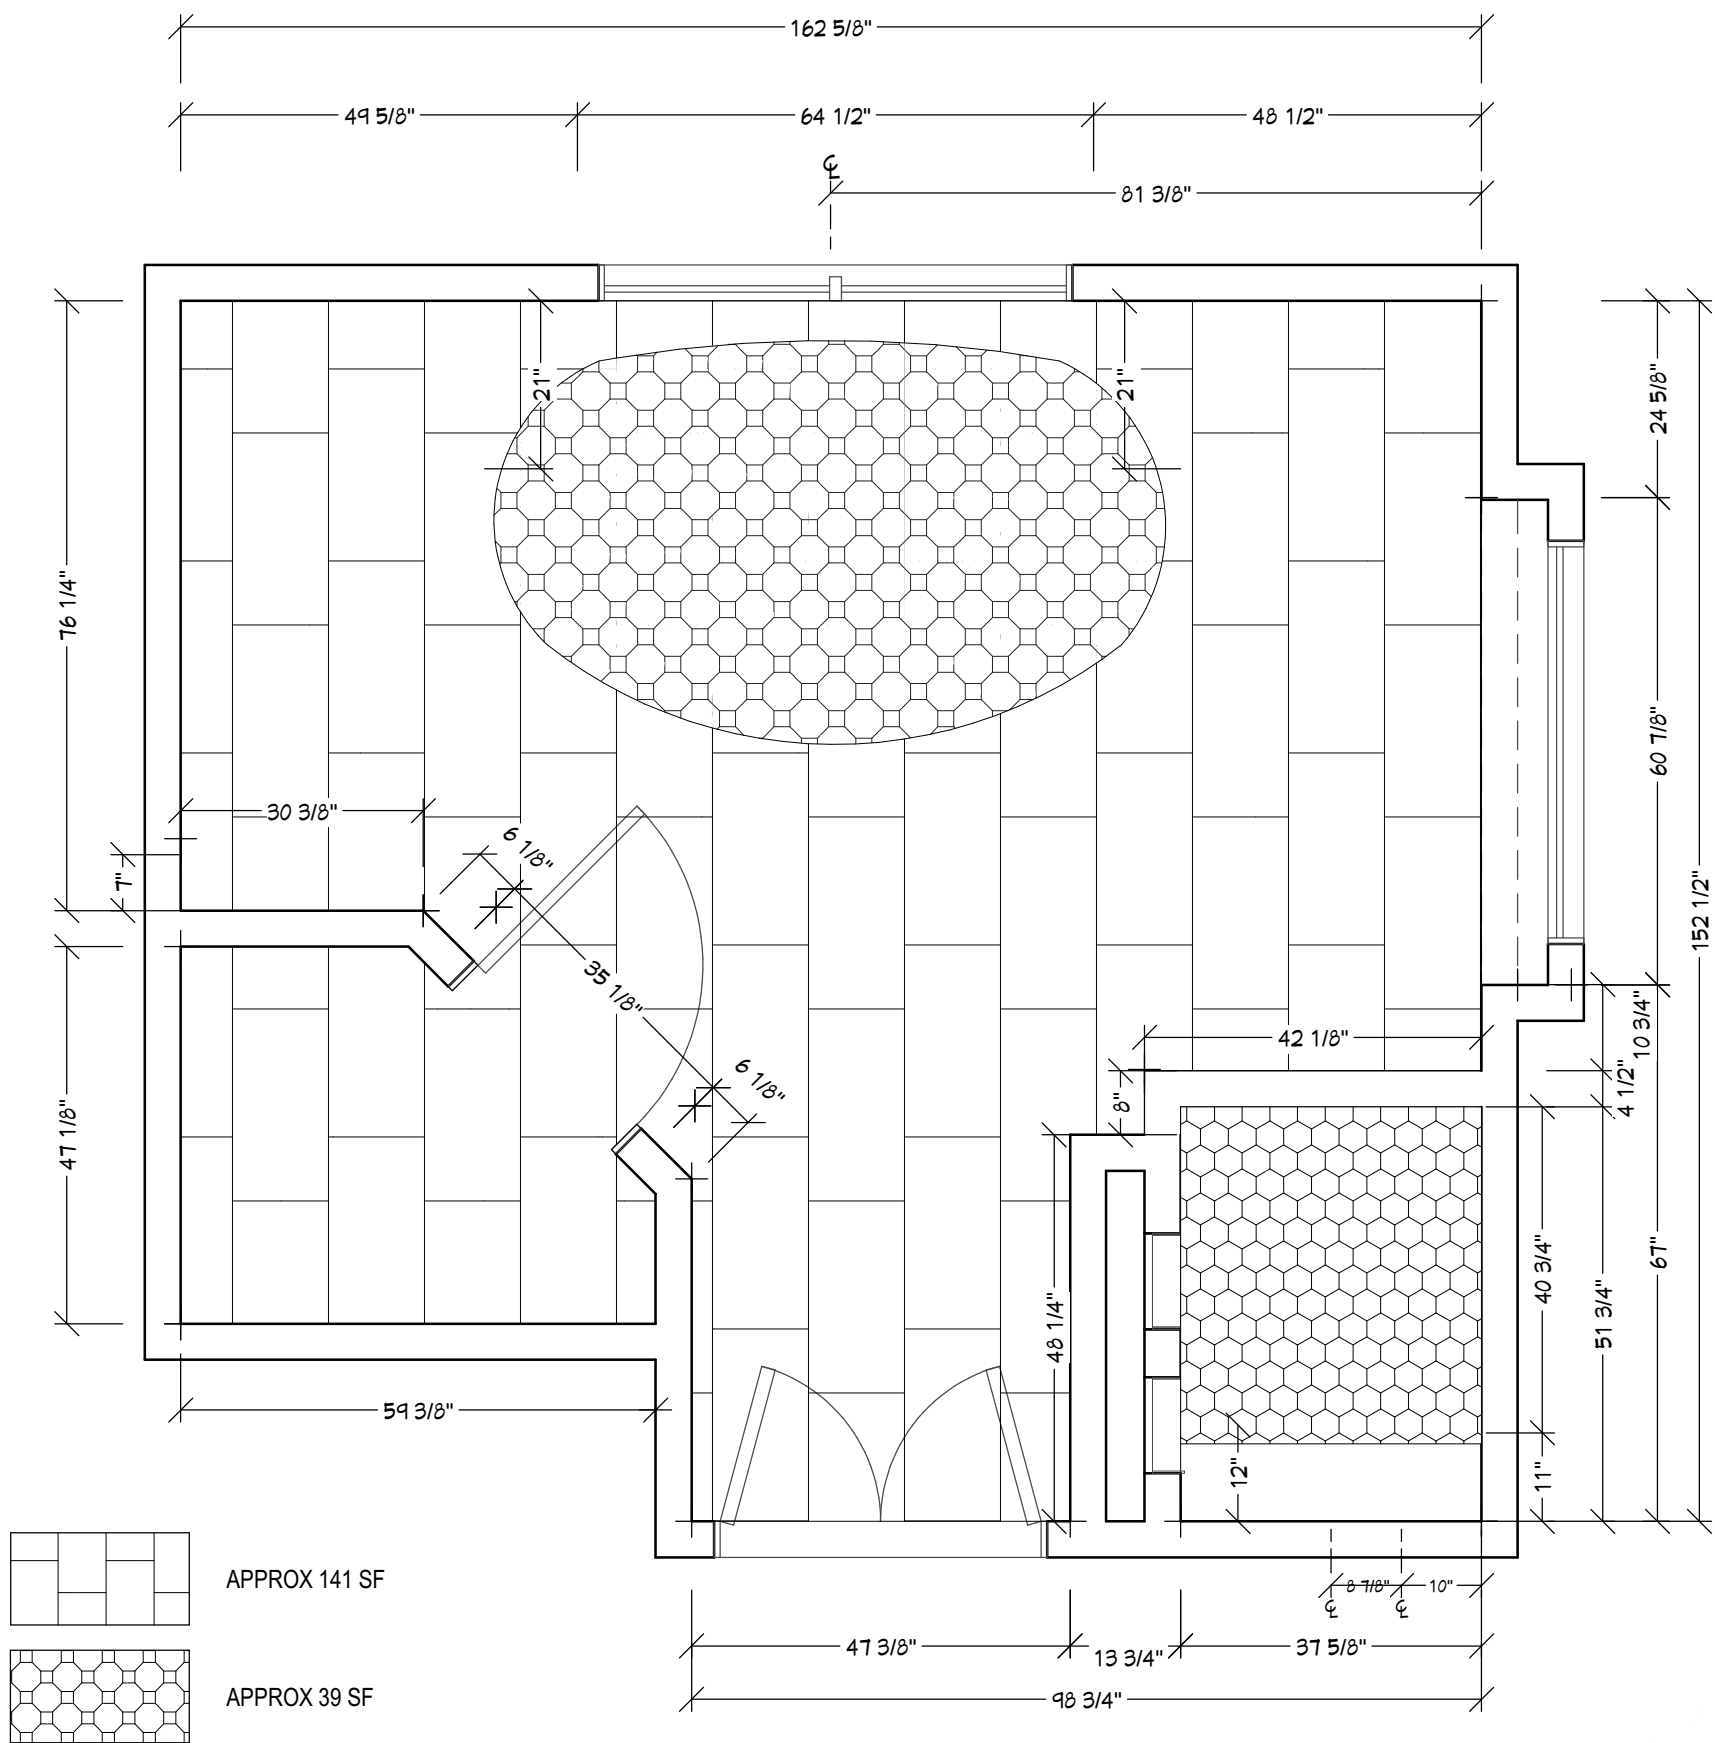

APPROX 141 SF

APPROX 39 SF

HomeWerks
Final Approved Drawings
Client Signature:
Date:

HOMEWERKS

1154 OGDEN AVE.
NAPERVILLE, IL 60563

CABINETRY:
LINE: YORKTOWNE
SERIES: FRAMED - FULL
OVERLAY
SPECIES: MAPLE
STYLE: GILMORE
DRAWER: 5PC
FINISH: FRENCH ROAST

HARDWARE: TOP KNOBS
DOORS: TK563HB
DRAWERS: TK561HB

OTHER:
PAINT: SW7029
COUNTERTOPS: MISTERIO GOLD w/
Z EDGE

BACKSPLASH:
FLOORING: SEE ELEVATIONS
EXISTING TO
REMAIN

MAJER RESIDENCE

2335 KINGSLEY CT
NAPERVILLE, IL 60565

PROJECT #: **57706** P.O. #:



DRAWING TYPE:
MASTER BATH

DESIGN CONSLT: F. ROTI

DRAWING TYPE:
PROPOSAL: 02-14-2022
SELECTONS: 03-02-2022
FINAL SELECTIONS: 03-15-2022

SCALE:
0-1/2" = 1'0"

PAGE:
6/10

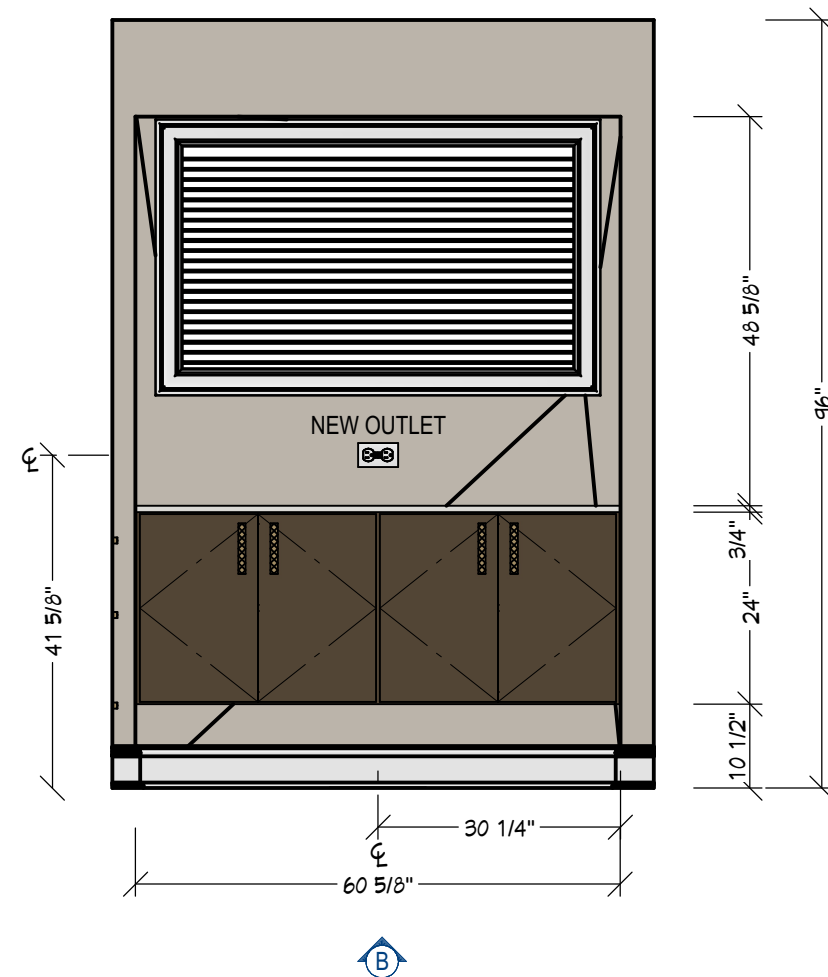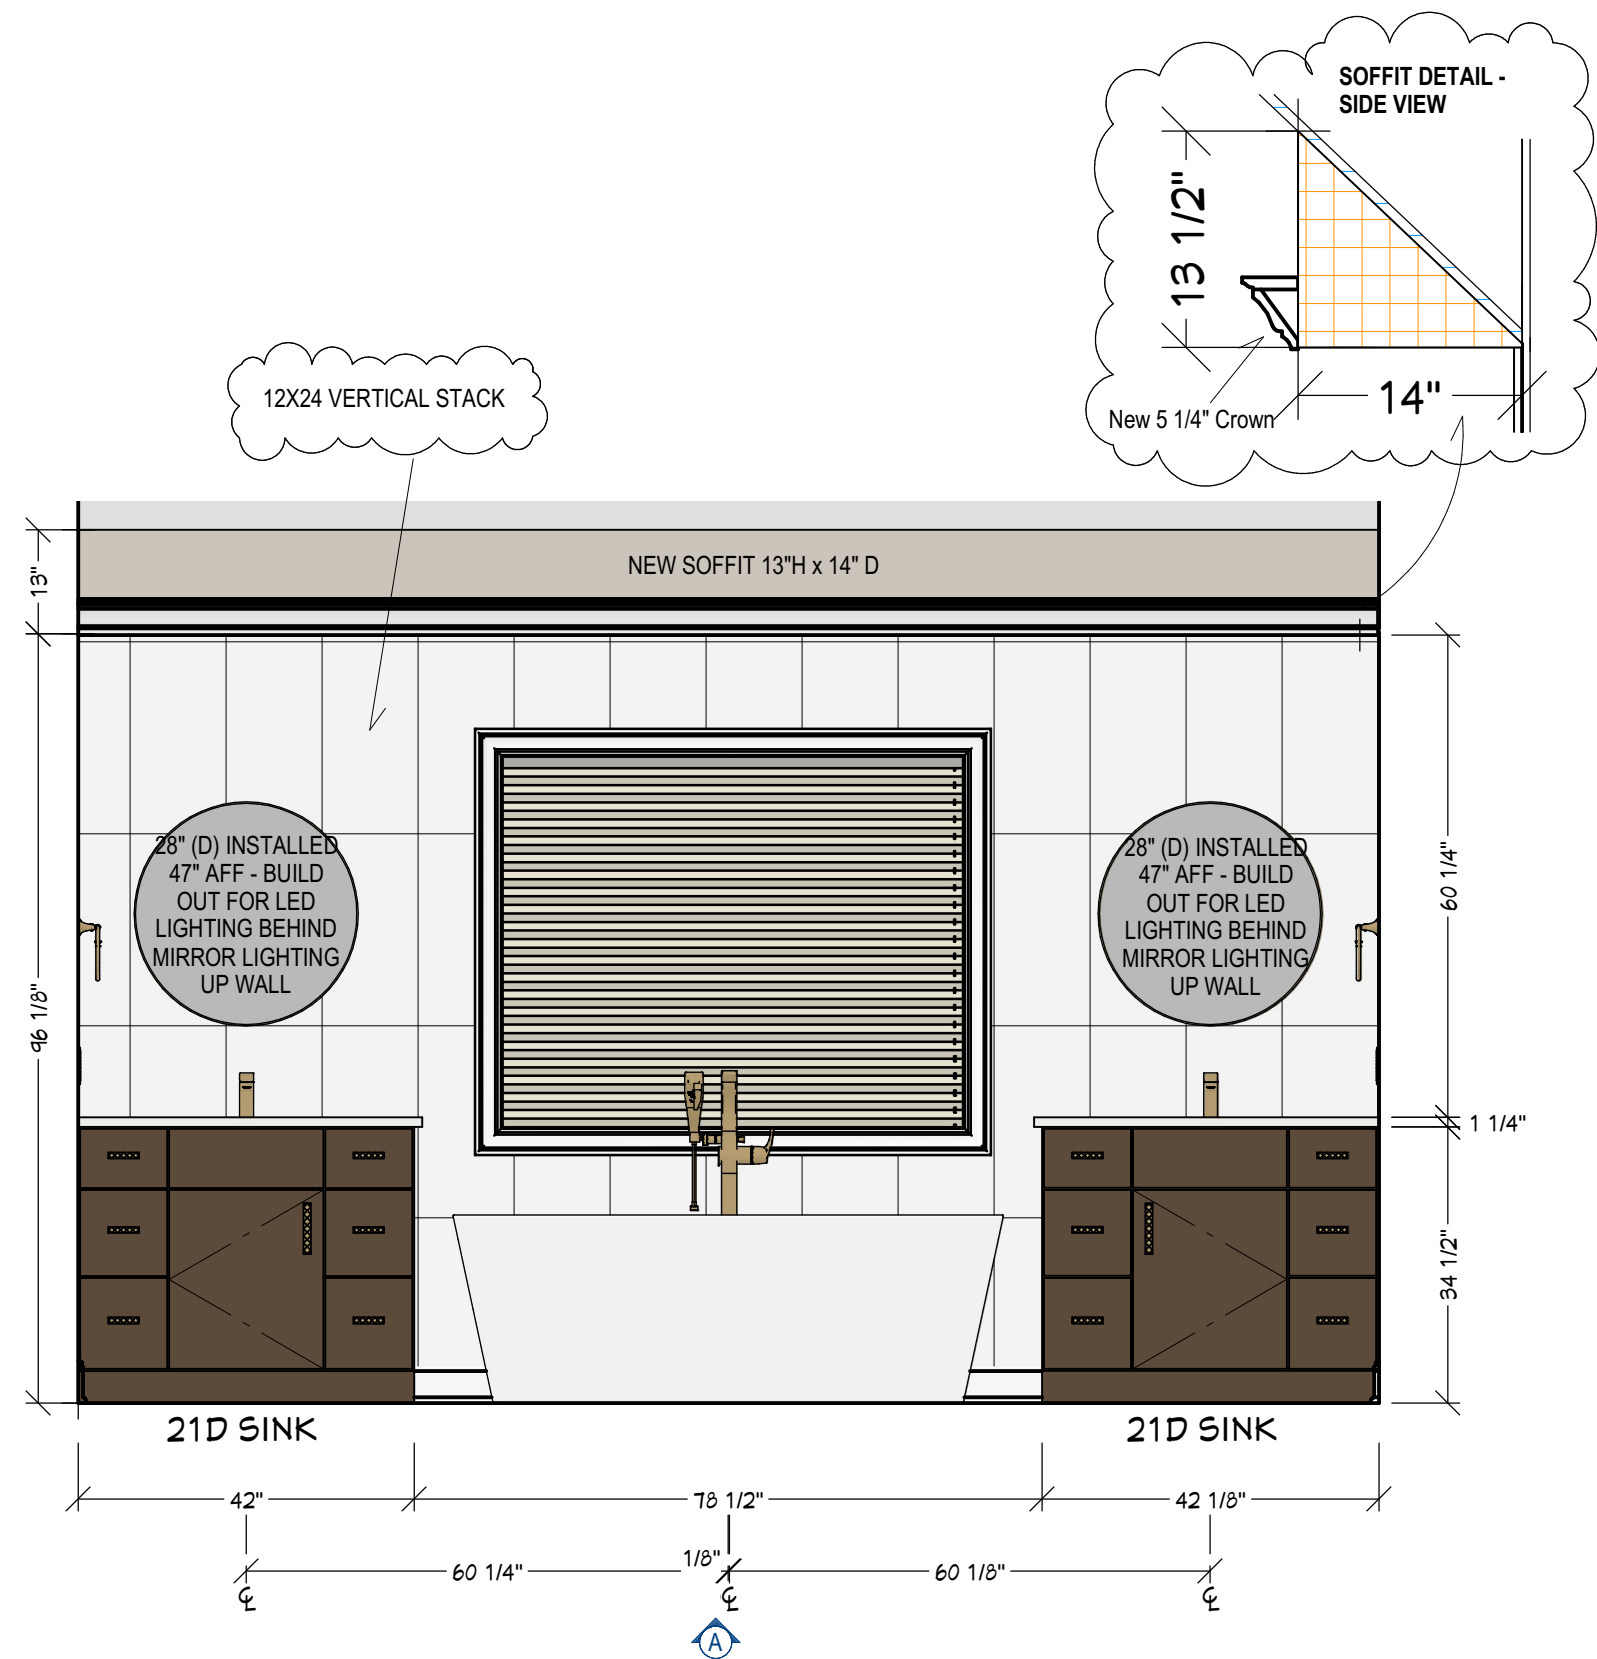

*DIMENSIONS ARE APPROXIMATE
& MAY CHANGE BASED ON FINAL
FIELD CONDITIONS*

HOMEWERKS

1154 OGDEN AVE.
NAPERVILLE, IL 60563

CABINETRY:

LINE: YORKTOWNE
SERIES: FRAMED - FULL
OVERLAY
SPECIES: MAPLE
STYLE: GILMORE
DRAWER: 5PC
FINISH: FRENCH ROAST

HARDWARE:

DOORS: TOP KNOBS
TK563HB
DRAWERS: TK561HB

OTHER:

PAINT: SW7029
COUNTERTOPS: MISTERIO GOLD w/
Z EDGE
BACKSPLASH:
FLOORING: SEE ELEVATIONS
EXISTING TO
REMAIN

**MAJER
RESIDENCE**

2335 KINGSLEY CT
NAPERVILLE, IL 60565

PROJECT #: **57706**

P.O. #:

DRAWING TYPE:

**MASTER BATH
ELEVATION A**

DESIGN CONSLT: F. ROTI

DRAWING TYPE:

PROPOSAL: 02-14-2022
SELECTONS: 03-02-2022
FINAL SELECTIONS: 03-15-2022

SCALE:

0-1/2" = 1'0"

PAGE:

7/10

HomeWerks
Final Approved Drawings
Client Signature:
Date:

*RENDERINGS ARE FOR VISUAL PURPOSES ONLY;
DIMENSIONS ARE APPROXIMATE & MAY CHANGE
BASED ON FINAL FIELD CONDITIONS*

HOMEWERKS

1154 OGDEN AVE.
NAPERVILLE, IL 60563

CABINETRY:

LINE: YORKTOWNE
SERIES: FRAMED - FULL
OVERLAY
SPECIES: MAPLE
STYLE: GILMORE
DRAWER: 5PC
FINISH: FRENCH ROAST

HARDWARE: TOP KNOBS
DOORS: TK563HB
DRAWERS: TK561HB

OTHER:
PAINT: SW7029
COUNTERTOPS: MISTERIO GOLD w/
Z EDGE
BACKSPLASH:
FLOORING: SEE ELEVATIONS
EXISTING TO
REMAIN

MAJER
RESIDENCE

2335 KINGSLEY CT
NAPERVILLE, IL 60565

PROJECT #: 57706 P.O. #:

DRAWING TYPE:
MASTER BATH
ELEVATION C-F

DESIGN CONSLT: F. ROTI

DRAWING TYPE:
PROPOSAL: 02-14-2022
SELECTONS: 03-02-2022
FINAL SELECTIONS: 03-15-2022


SCALE:

0-1/2" = 1'0"

PAGE:


8/10

INSTALL PENDANTS SO BOTTOM OF
SHADE IS 96" AFF

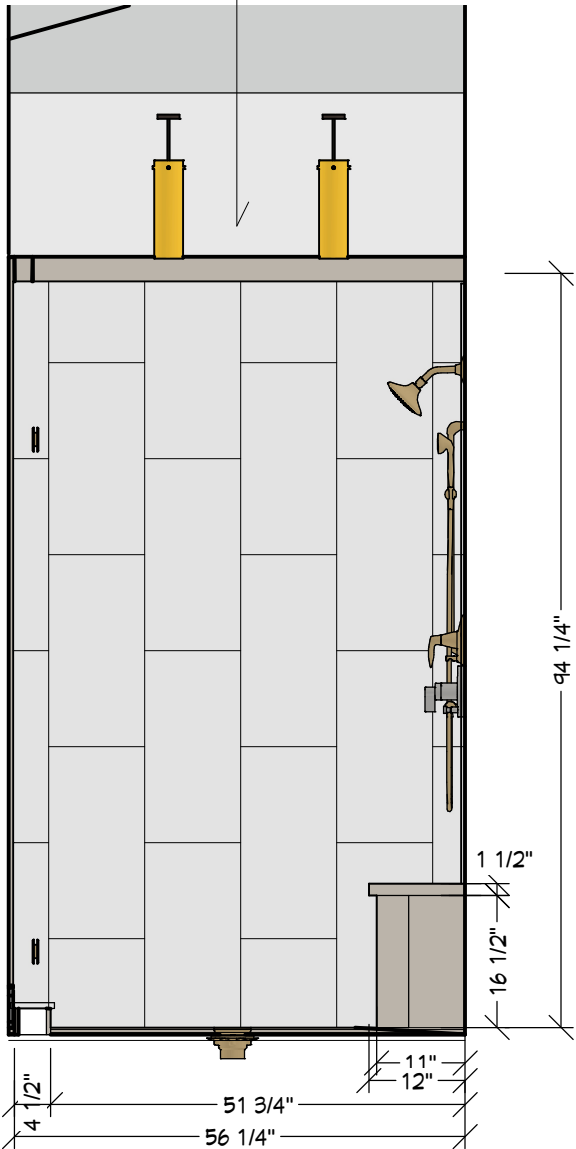


C

12x20 SHOWER NICHES -
MOSAIC W/ (1) QUARTZ
SHELF AND (1) QUARTZ
SILL EACH

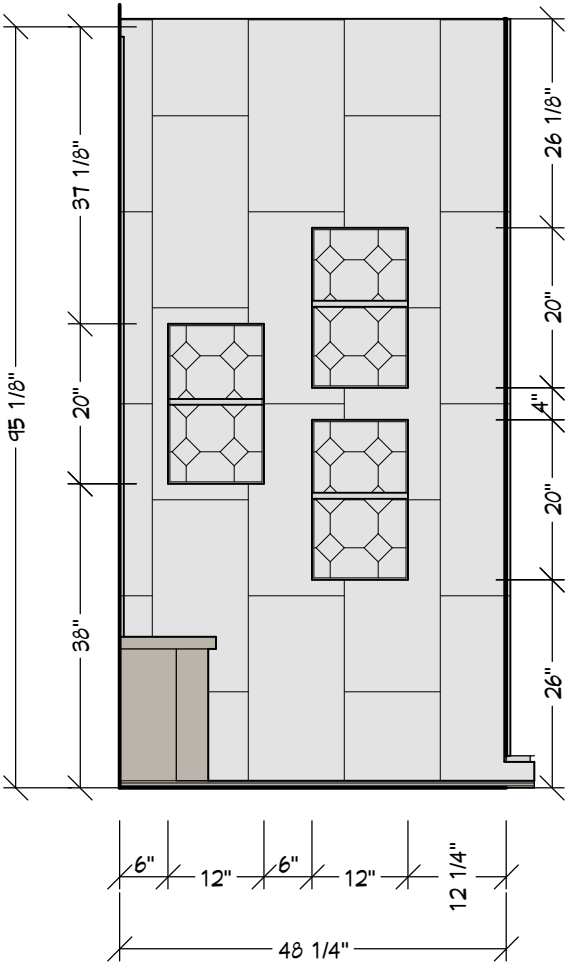

D

ALL WALL TILE
12x24 INSTALLED
1/3 VERTICAL
OFFSET

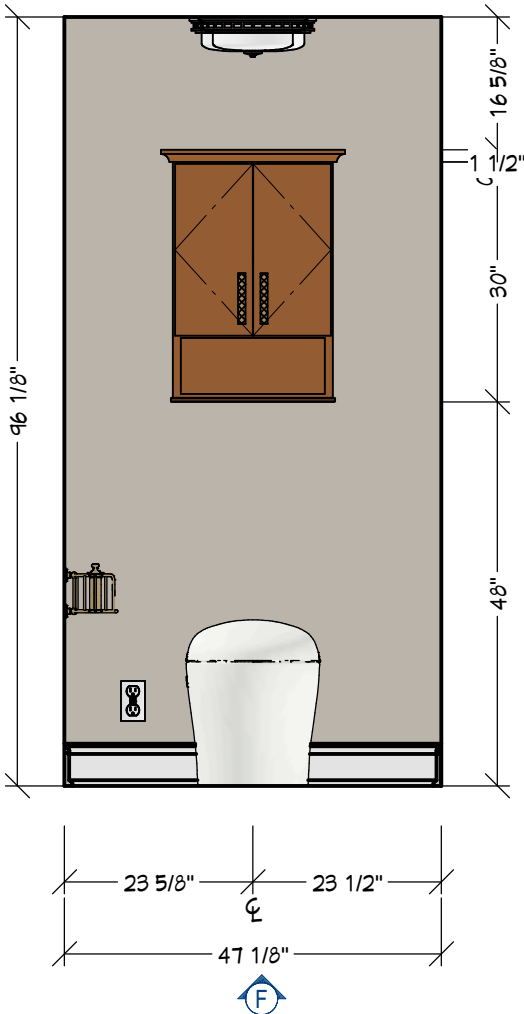

E

HomeWerks
Final Approved Drawings
Client Signature:
Date:

(2) MIRROR: 28" (D) INSTALLED 47" AFF - BUILD OUT FOR LED LIGHTING BEHIND MIRROR LIGHTING UP WALL

(1) CEILING LIGHT TO BE SUPPLIED BY HOMEOWNER & INSTALLED BY HOMEWERKS

(2) PENDANTS TO BE SUPPLIED BY HOMEOWNER & INSTALLED BY HOMEWERKS, BOTTOM OF PENDANT SHADE TO BE 96" AFF

ACCESSORIES: KOHLER HONESTY IN BRUSHED MODERNE BRASS;
(1) TP HOLDER, (1) ROBE HOOK, (2) TOWEL ARM;
HEIGHTS OF ITEMS AFF TO BE DETERMINED BY HOMEOWNER AT INSTALL

HEATED TOWEL RACK: AMBA RADIANT STRAIT IN SATIN BRASS

SINK: KOHLER CAXTON RECTANGLE UNDERMOUNT IN WHITE

FAUCET: KOHLER HONESTY SINGLE IN BRUSHED MODERNE BRASS

BATHTUB: SIGNATURE HARDWARE 70" LAXSON WITH FOAM, WHITE QUICK CONNECT & OVERFLOW

BATHTUB FAUCET: KOHLER PURIST FREE STANDING IN BRUSHED MODERNE BRASS

TOILET: KOHLER KARING BIDET COMBO IN WHITE

SHOWER FIXTURES:
-SEE SELECTIONS FOR EXACT SPECS & MODEL NUMBERS

SHOWER GLASS: 90" CUSTOM GLASS W/ BRUSHED GOLD/SATIN BRASS
HARDWARE & LADDER PULL



HOMEWERKS

1154 OGDEN AVE.
NAPERVILLE, IL 60563

CABINETRY:
LINE: YORKTOWNE
SERIES: FRAMED - FULL
OVERLAY
SPECIES: MAPLE
STYLE: GILMORE
DRAWER: 5PC
FINISH: FRENCH ROAST

HARDWARE: TOP KNOBS
DOORS: TK563HB
DRAWERS: TK561HB

OTHER:
PAINT: SW7029
COUNTERTOPS: MISTERIO GOLD w/
Z EDGE
BACKSPLASH:
FLOORING: SEE ELEVATIONS
EXISTING TO
REMAIN

MAJER RESIDENCE

2335 KINGSLEY CT
NAPERVILLE, IL 60565

PROJECT #: **57706** P.O. #:

DRAWING TYPE:
**MASTER BATH
PERSPECTIVE VIEW**

DESIGN CONSLT: F. ROTI

DRAWING TYPE:
PROPOSAL: 02-14-2022
SELECTONS: 03-02-2022
FINAL SELECTIONS: 03-15-2022

SCALE:

0-1/2" = 1'0"


PAGE:

9/10

HomeWerks
Final Approved Drawings
Client Signature:
Date:

ACCENT WALL TILE: VIRGINIA TILE CROSSVILLE GLOSS SIMPATICO 12X24 BOTANIC #LNT02.11224BO W/ #00 WHITE GROUT; VERTICAL STACK INSTALL

SHOWER WALL TILE: AIT MIRAGE POLISHED JN02 12X24 JEWELS W/ #49 LIGHT ALMOND GROUT; 1/3 VERTICAL OFFSET INSTALL

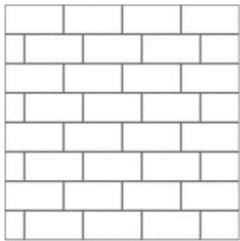


SHOWER FLOOR TILE: MANGO MANISCALO MATTE 9999457942 12X12 JERVIS BAY BLEND W/ #93 WARM GRAY GROUT; MOSAIC INSTALL

NICHE TILE: MANGO MANISCALO MATTE 9999457942 12X12 JERVIS BAY BLEND W/ #93 WARM GRAY GROUT; MOSAIC INSTALL

FINISHING AROUND NICHE & TALL LEADING EDGES: PHOENIX SCHLUTER POLISHED JOLLY 3/8" IN WHITE

BATH MAIN FLOOR TILE: PHOENIX PANARIA MATTE CRAFT 12X24 COTTON W/ #93 WARM GRAY GROUT; 1/3 OFFSET INSTALL PERP TO VANITIES

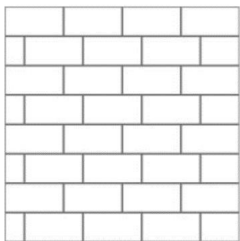

BATH INLAY FLOOR TILE: MANGO MANISCALO MATTE 9999457942 12X12 JERVIS BAY BLEND W/ #93 WARM GRAY GROUT; MOSAIC INSTALL



HomeWerks
Final Approved Drawings
Client Signature:
Date:

HOMEWERKS

1154 OGDEN AVE.
NAPERVILLE, IL 60563

CABINETRY:
LINE: YORKTOWNE
SERIES: FRAMED - FULL
OVERLAY
SPECIES: MAPLE
STYLE: GILMORE
DRAWER: 5PC
FINISH: FRENCH ROAST

HARDWARE: TOP KNOBS
DOORS: TK563HB
DRAWERS: TK561HB

OTHER:
PAINT: SW7029
COUNTERTOPS: MISTERIO GOLD w/
Z EDGE

BACKSPLASH:
FLOORING: SEE ELEVATIONS
EXISTING TO
REMAIN

MAJER
RESIDENCE

2335 KINGSLEY CT
NAPERVILLE, IL 60565

PROJECT #: 57706 P.O. #:

DRAWING TYPE:
MASTER BATH
PERSPECTIVE VIEW

DESIGN CONSLT: F. ROTI

DRAWING TYPE:
PROPOSAL: 02-14-2022
SELECTONS: 03-02-2022
FINAL SELECTIONS: 03-15-2022

SCALE: 0-1/2" = 1'0" PAGE: 10/10