


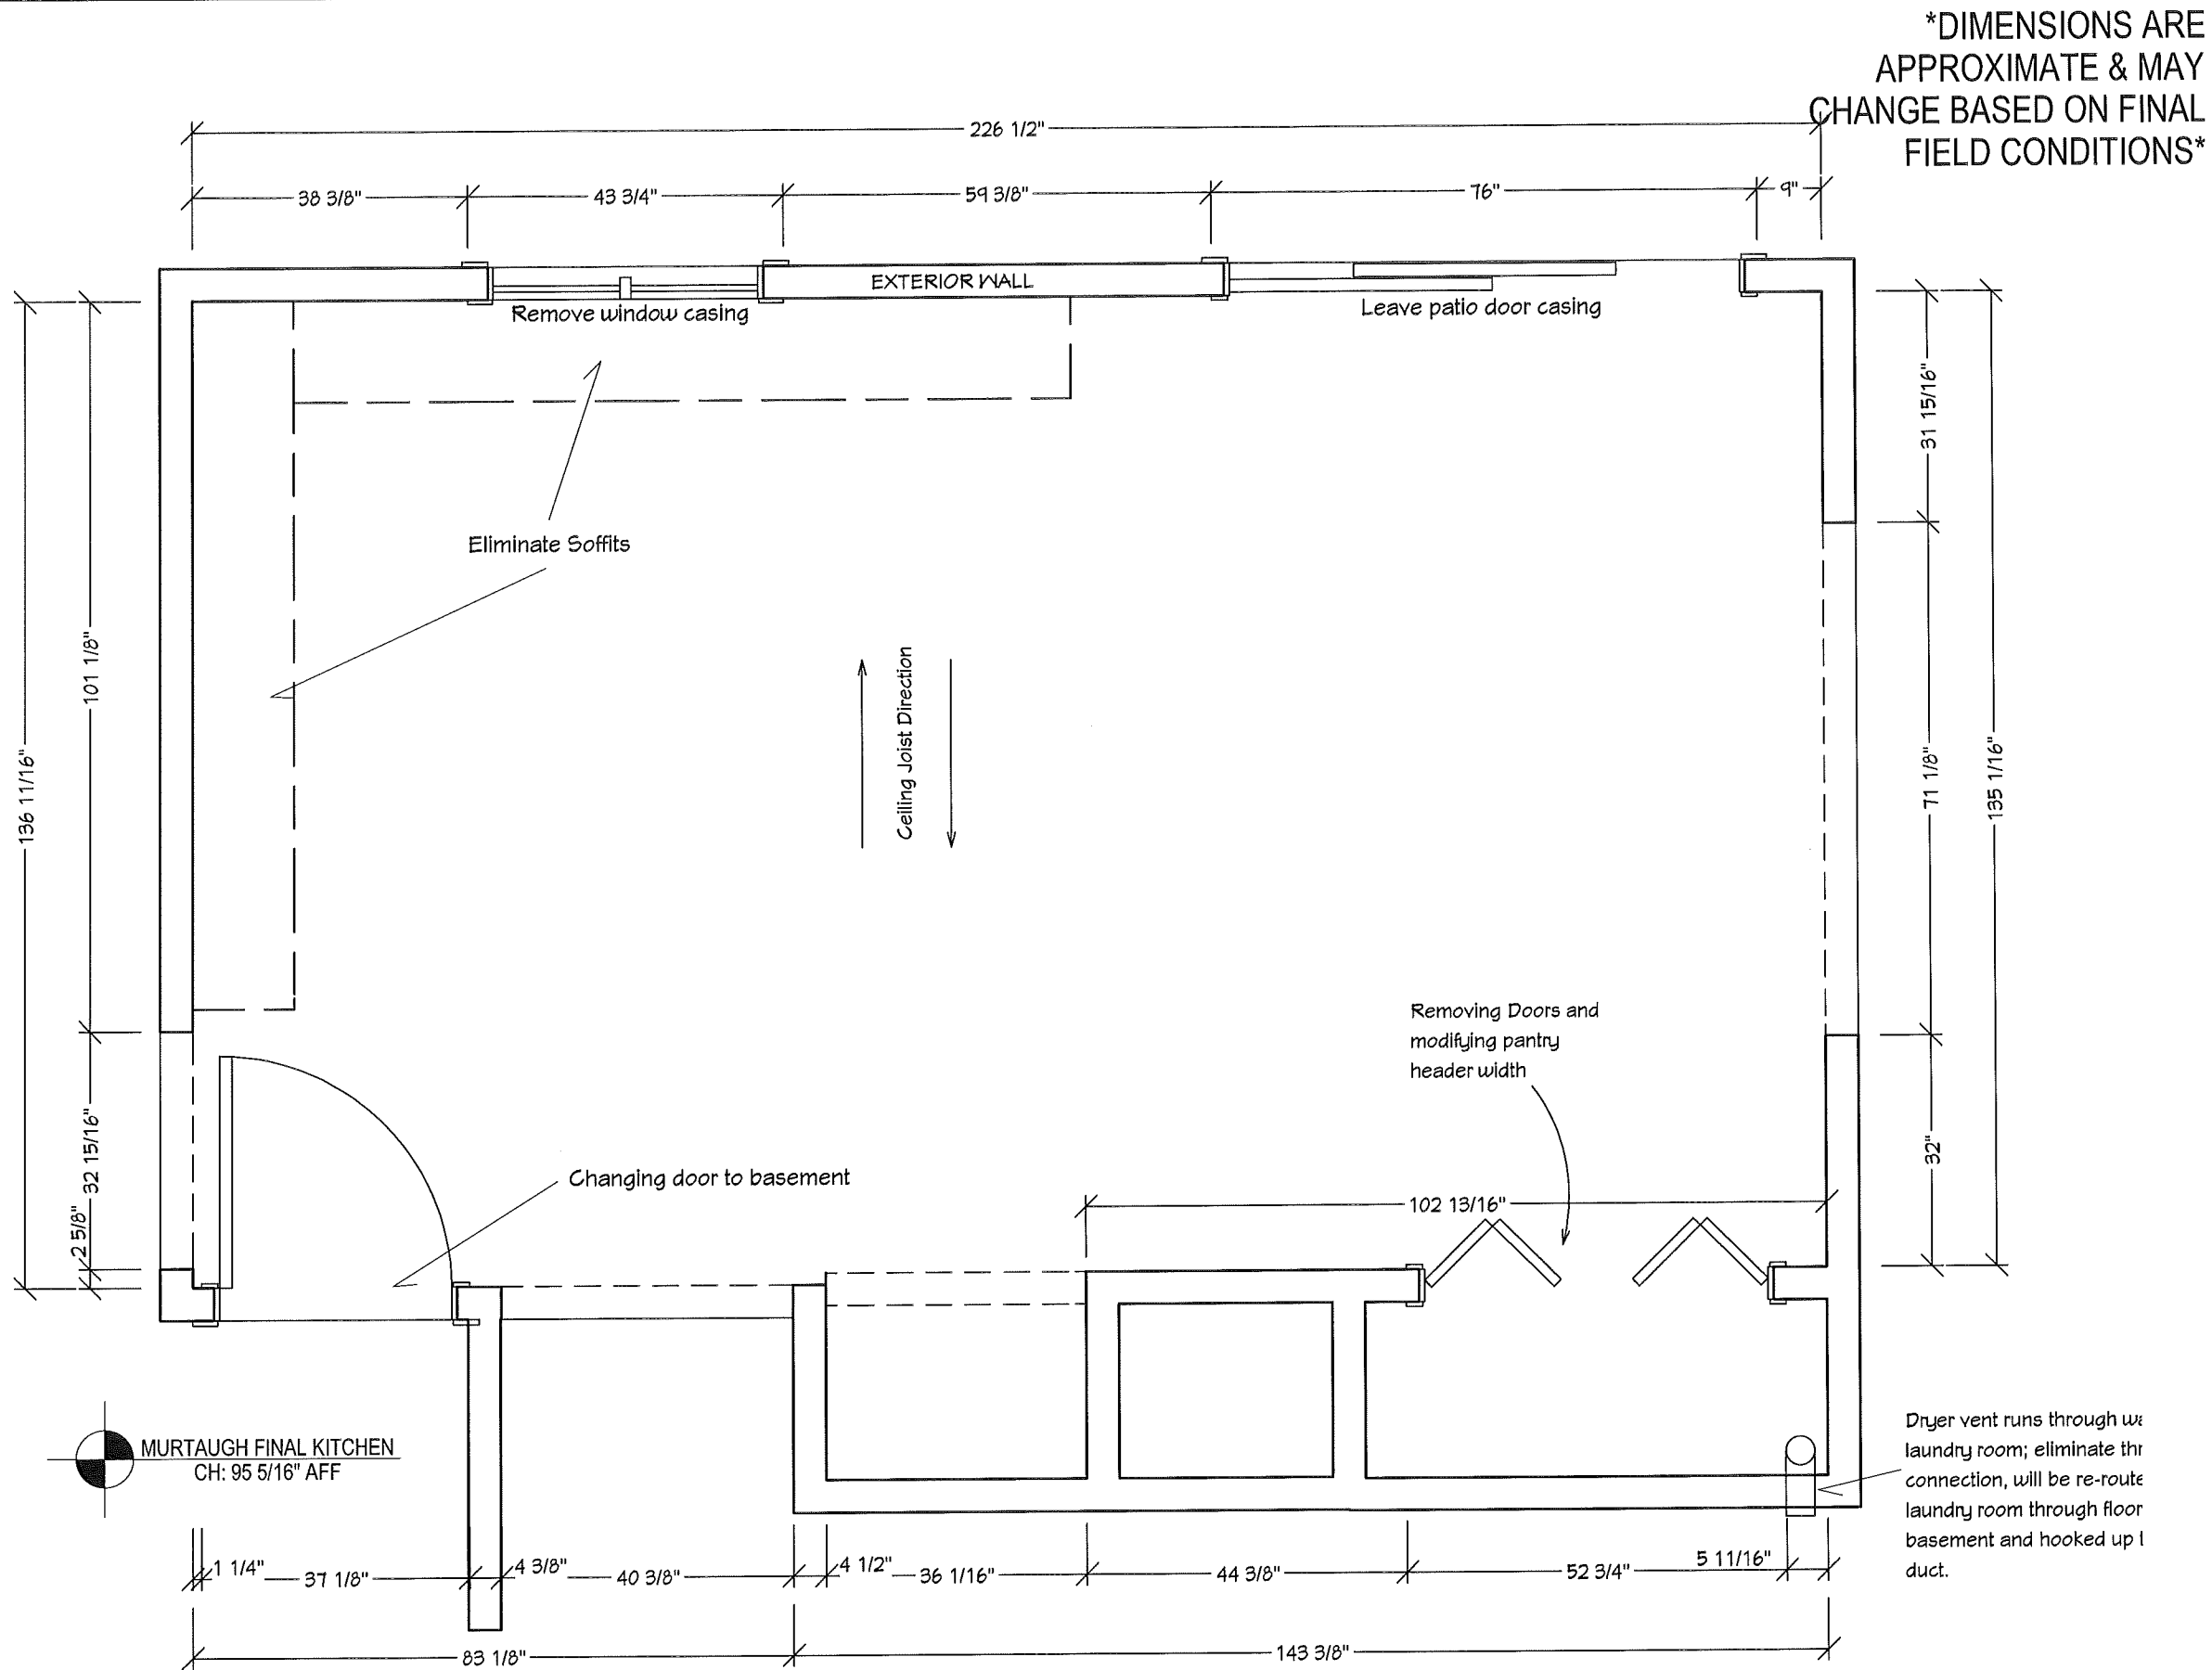

HOMEWERKS

1154 OGDEN AVE.
NAPERVILLE, IL 60563

CABINETRY:

LINE: YORKTOWNE
SERIES: ICONIC
SPECIES: CHERRY
STYLE: COLBY RP
DRAWER: 5PC
FINISH: RUMBERRY

HARDWARE:

DOORS: TOP KNOBS
DRAWERS: TK902BLK
M1156

OTHER:

PAINT: USEFULGRAY
COUNTERTOPS: SW7050
CAMBRIA NEVERN
w/ ZS EDGE

BACKSPLASH:

FLOORING: SEE ELEVATIONS
PARAMOUNT -
FRENCH WALNUT

**MURTAUGH
RESIDENCE**

14357 Mallard Dr,
Homer Glen, IL 60419

PROJECT #: **57801**

P.O. #:

DRAWING TYPE:

**KITCHEN
EXISTING PLAN**

DESIGNER:

F. ROTI

DRAWING TYPE:

PROPOSAL: 02-25-2022
SELECTIONS: 03-30-2022
FINAL SIGN-OFF: 04-07-2022


SCALE:

0-1/2" = 1'0"

PAGE:

1/9

HomeWerks
Final Approved Drawings
Client Signature: *[Signature]*
Date: 4/22/2022

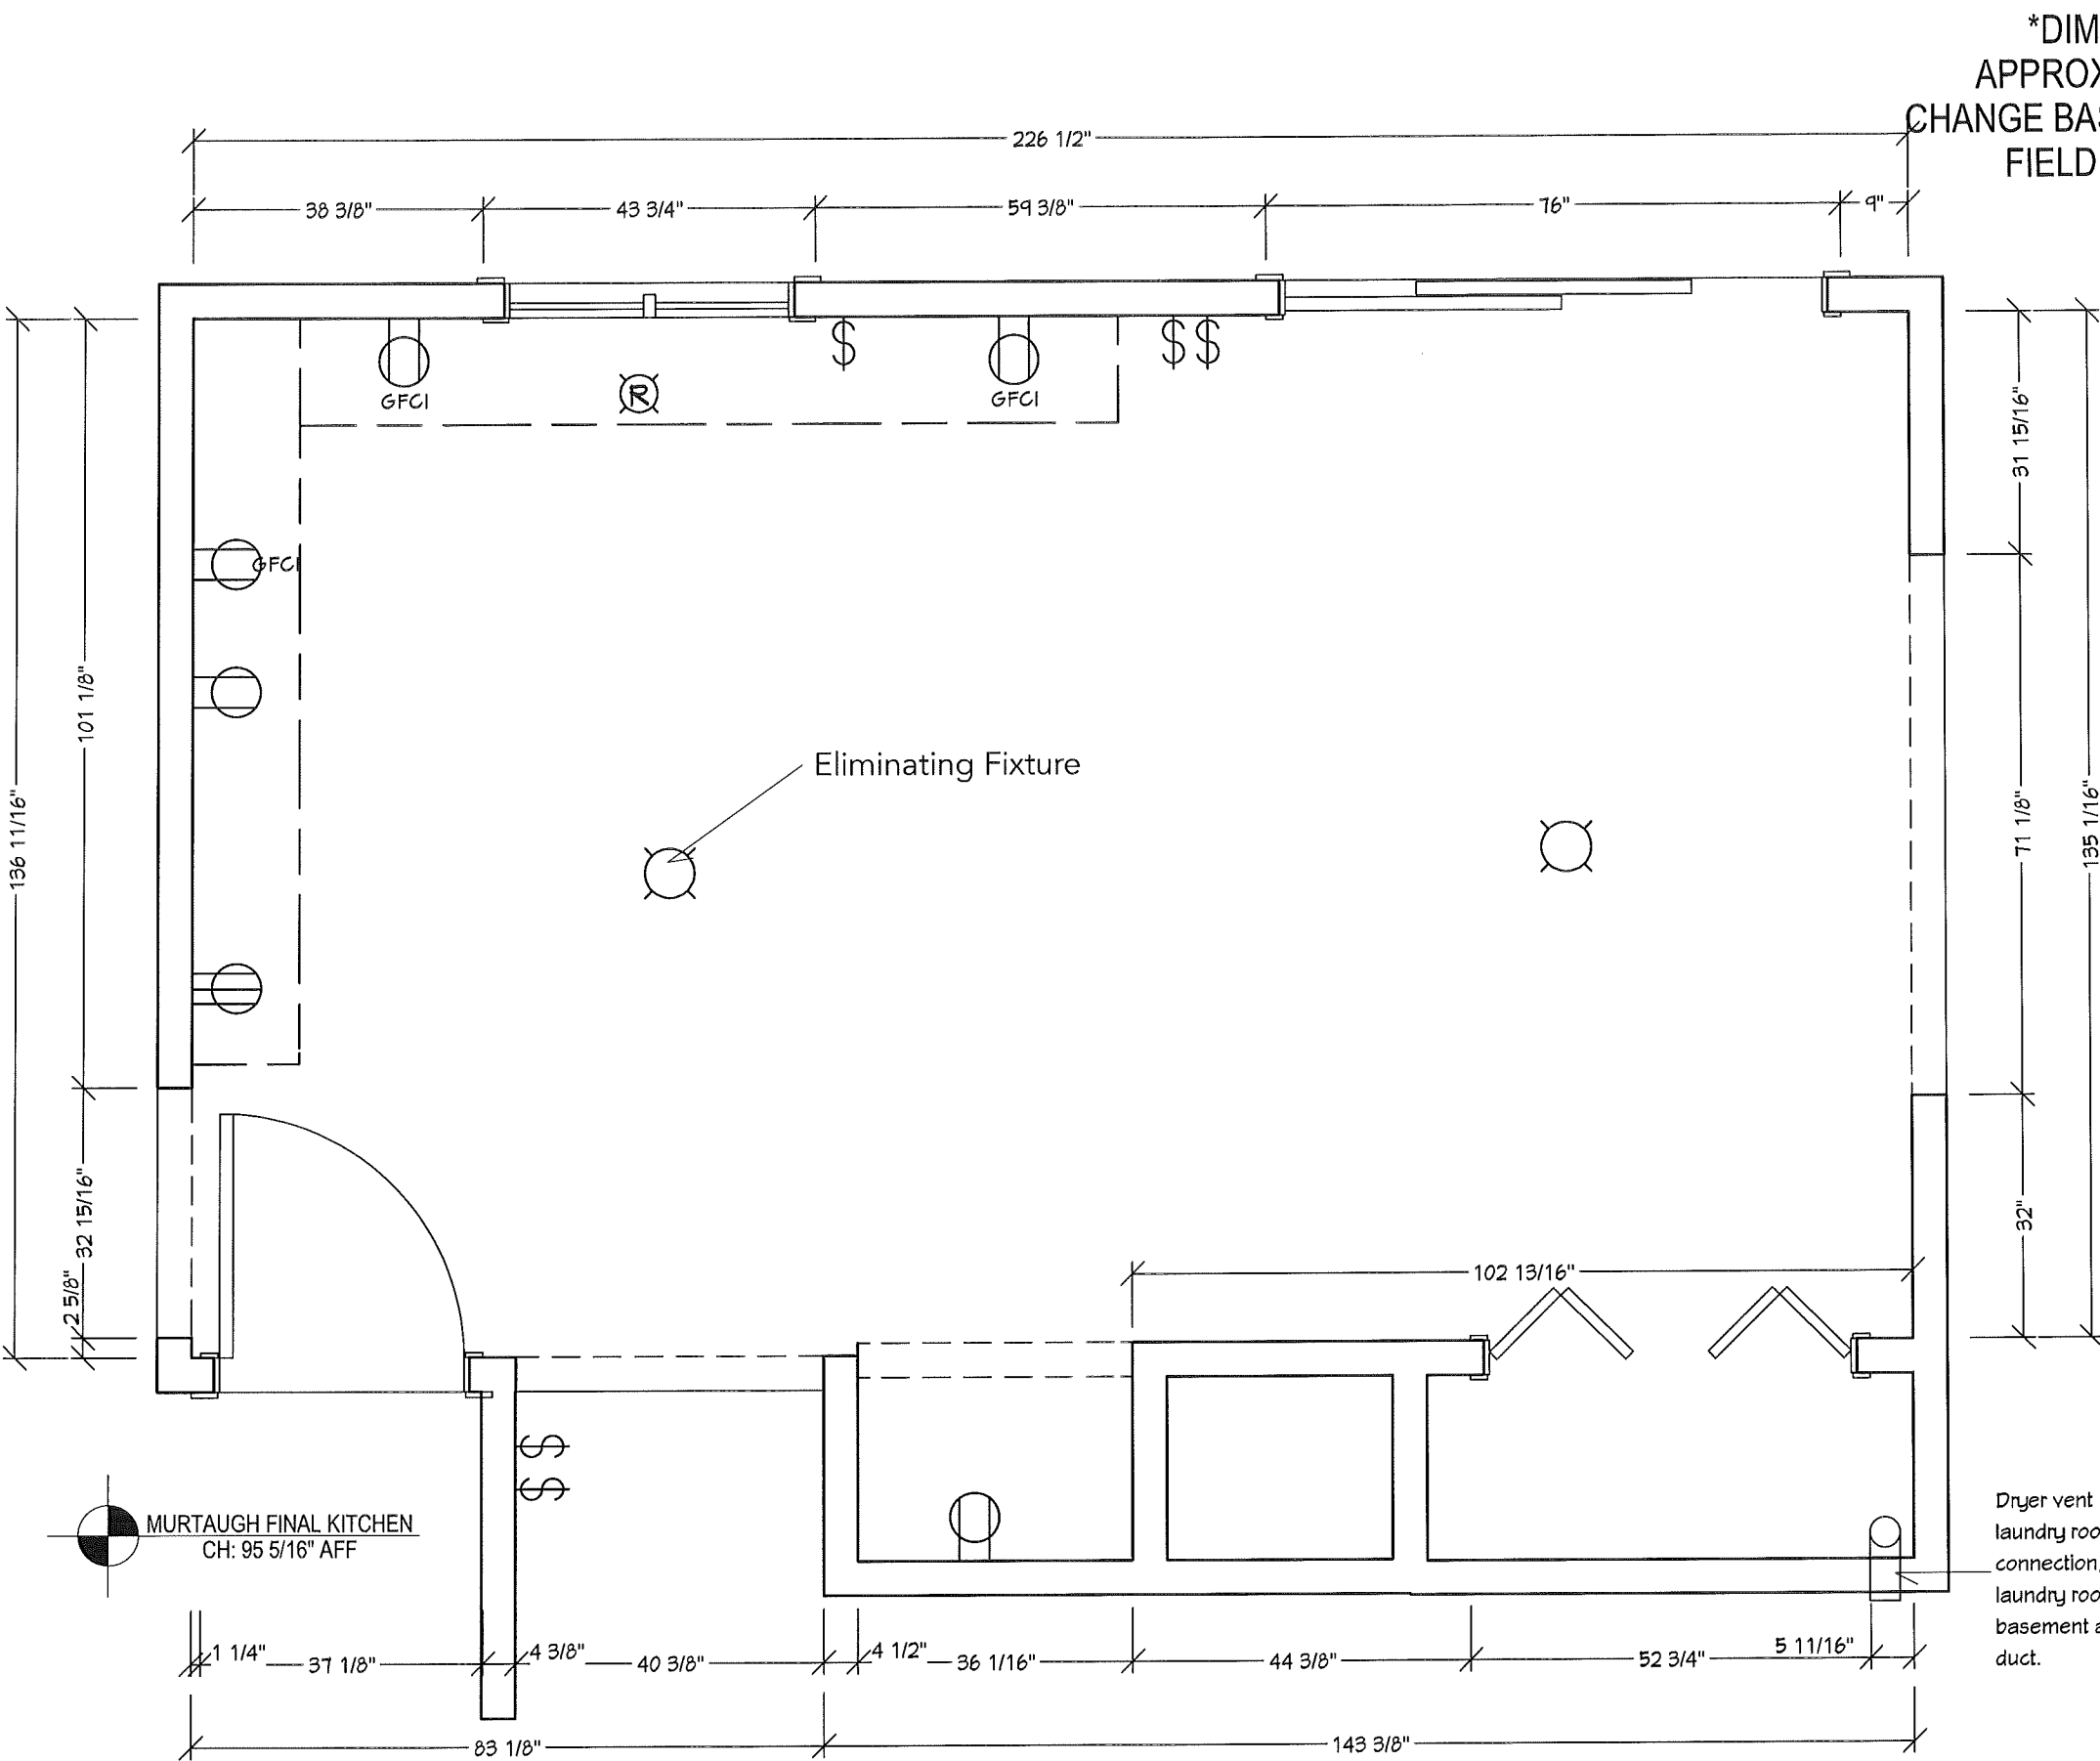

DIMENSIONS ARE APPROXIMATE & MAY CHANGE BASED ON FINAL FIELD CONDITIONS

HOMEWERKS

1154 OGDEN AVE.
NAPERVILLE, IL 60563

MECHANICAL LEGEND:

- COOKTOP OUTLET
- RANGE OUTLET
- OVEN OUTLET
- REFRIGERATOR OUTLET
- HOOD OUTLET
- MICROWAVE OUTLET
- DISHWASHER OUTLET
- GARBAGE DISPOSAL OUTLET

ALL SWITCHES AND RECEPTILES MOUNTED AT 48" AFF UNLESS OTHERWISE NOTED

- SINGLE POLE SWITCH
- 3-WAY SWITCH
- SINGLE POLE SWITCH W/ DIMMER
- U.C. LED LIGHTS
- OULET - 42-1/2" AFF
- GFCI OULET - 42-1/2" AFF
- RECESSED LIGHT (CAN)
- SUSPENDED LIGHT

MURTAUGH RESIDENCE

14357 Mallard Dr,
Homer Glen, IL 60419

PROJECT #: 57801 P.O. #:

DRAWING TYPE:

KITCHEN
EXISTING ELECTRICAL

DESIGNER: F. ROTI


DRAWING TYPE:

PROPOSAL:	02-25-2022
SELECTIONS:	03-30-2022
FINAL SIGN-OFF:	04-07-2022

SCALE:	PAGE:
0-1/2" = 1'0"	2/9

Dryer vent runs through the laundry room; eliminate the connection, will be re-routed through the floor to the basement and hooked up to the duct.

HomeWerks
Final Approved Drawings
Client Signature: *[Signature]*
Date: 4/13/2022

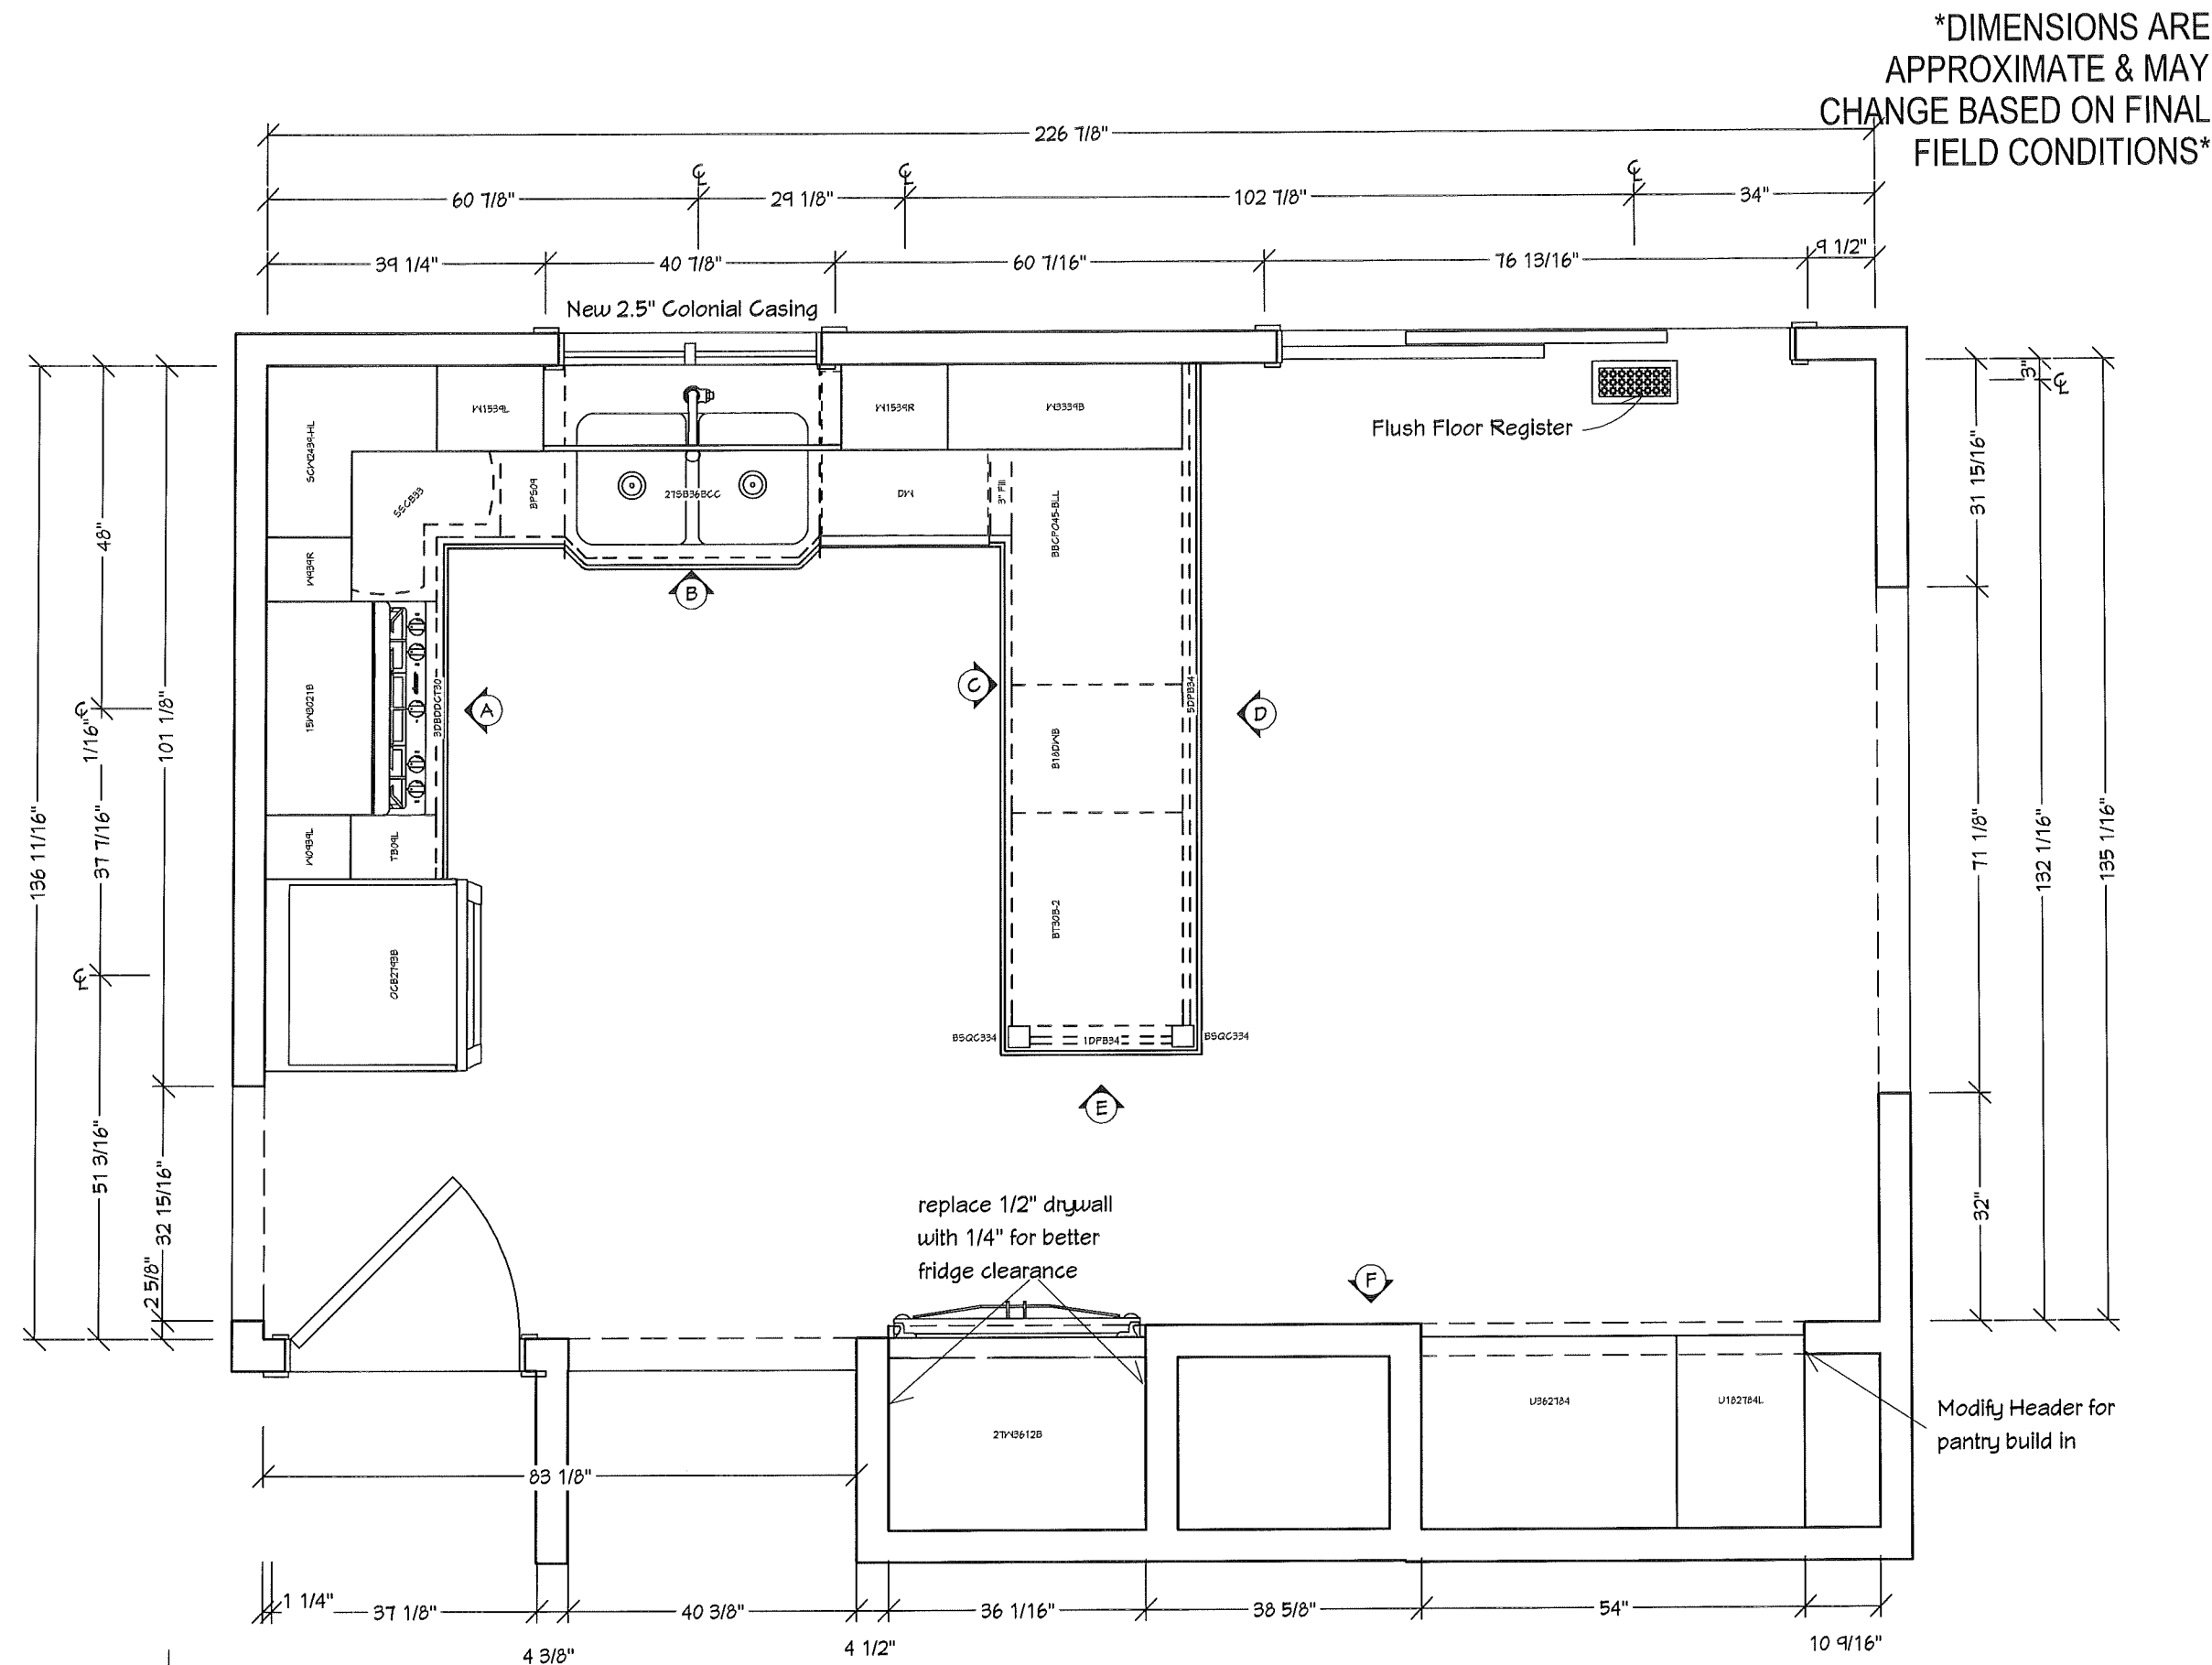

HOMEWERKS

1154 OGDEN AVE.
NAPERVILLE, IL 60563

CABINETRY:

LINE: YORKTOWNE
SERIES: ICONIC
SPECIES: CHERRY
STYLE: COLBY RP
DRAWER: 5PC
FINISH: RUMBERRY

HARDWARE:

DOORS: TOP KNOBS
DRAWERS: TK902BLK
M1156

OTHER:

PAINT: USEFULGRAY
SW7050
COUNTERTOPS: CAMBRIA NEVERN
w/ ZS EDGE

BACKSPLASH:

FLOORING: SEE ELEVATIONS
PARAMOUNT -
FRENCH WALNUT

**MURTAUGH
RESIDENCE**

14357 Mallard Dr,
Homer Glen, IL 60419

PROJECT #:

57801

P.O. #:

DRAWING TYPE:

**KITCHEN
NEW FLOOR PLAN**

DESIGNER:

F. ROTI

DRAWING TYPE:


PROPOSAL: 02-25-2022
SELECTIONS: 03-30-2022
FINAL SIGN-OFF: 04-07-2022

SCALE:

0-1/2" = 1'0"

PAGE:

3/9

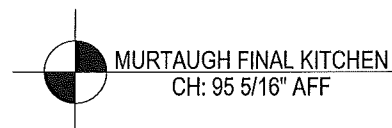

HomeWerks
Final Approved Drawings
Client Signature: *[Signature]*
Date: 4/13/2022

DIMENSIONS ARE APPROXIMATE & MAY CHANGE BASED ON FINAL FIELD CONDITIONS

HOMEWERKS
1154 OGDEN AVE.
NAPERVILLE, IL 60563

MECHANICAL LEGEND:

- COOKTOP OUTLET
- RANGE OUTLET
- OVEN OUTLET
- REFRIGERATOR OUTLET
- HOOD OUTLET
- MICROWAVE OUTLET
- DISHWASHER OUTLET
- GARBAGE DISPOSAL OUTLET
- ALL SWITCHES AND RECEPTILES MOUNTED AT 48" AFF UNLESS OTHERWISE NOTED
- SINGLE POLE SWITCH
- 3-WAY SWITCH
- SINGLE POLE SWITCH W/ DIMMER
- U.C. LED LIGHTS
- OULET - 42-1/2" AFF
- GFCI OULET - 42-1/2" AFF
- RECESSED LIGHT (CAN)
- SUSPENDED LIGHT

MURTAUGH RESIDENCE

14357 Mallard Dr,
Homer Glen, IL 60419

PROJECT #: 57801 P.O. #:

KITCHEN
NEW ELECTRICAL PLAN

DESIGNER: F. ROTI


DRAWING TYPE:
PROPOSAL: 02-25-2022
SELECTIONS: 03-30-2022
FINAL SIGN-OFF: 04-07-2022

SCALE: 0-1/2" = 1'0"

PAGE: 4/9


Basment Main Panel
to be upgraded to
larger panel

New 220V,
new circuit
on panel

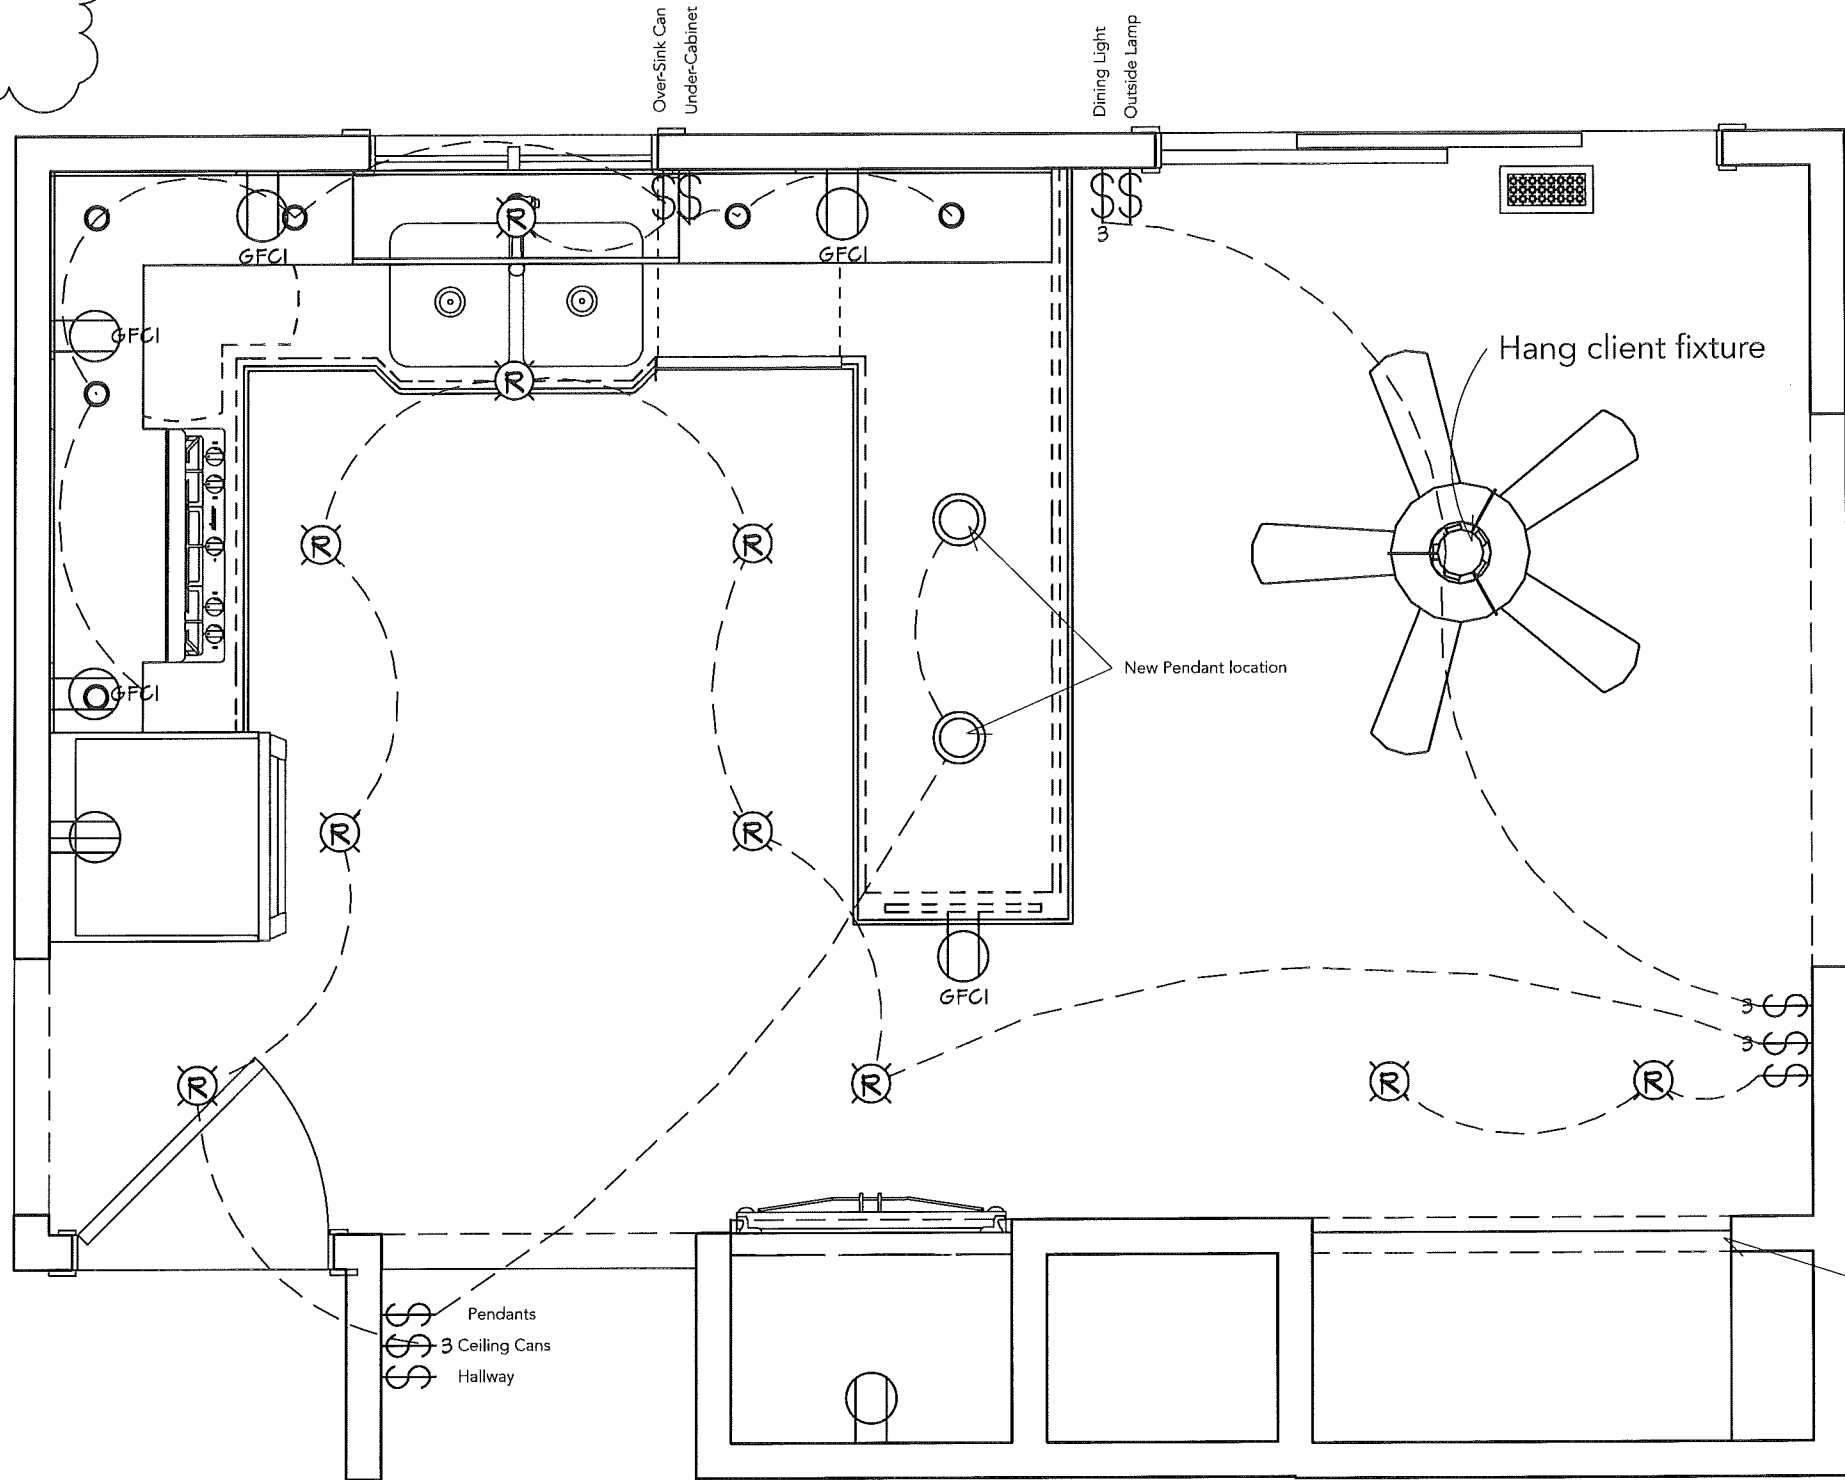

MURTAUGH FINAL KITCHEN
CH: 95 5/16" AFF

HomeWerks
Final Approved Drawings
Client Signature: *[Signature]*
Date: 4/13/2022

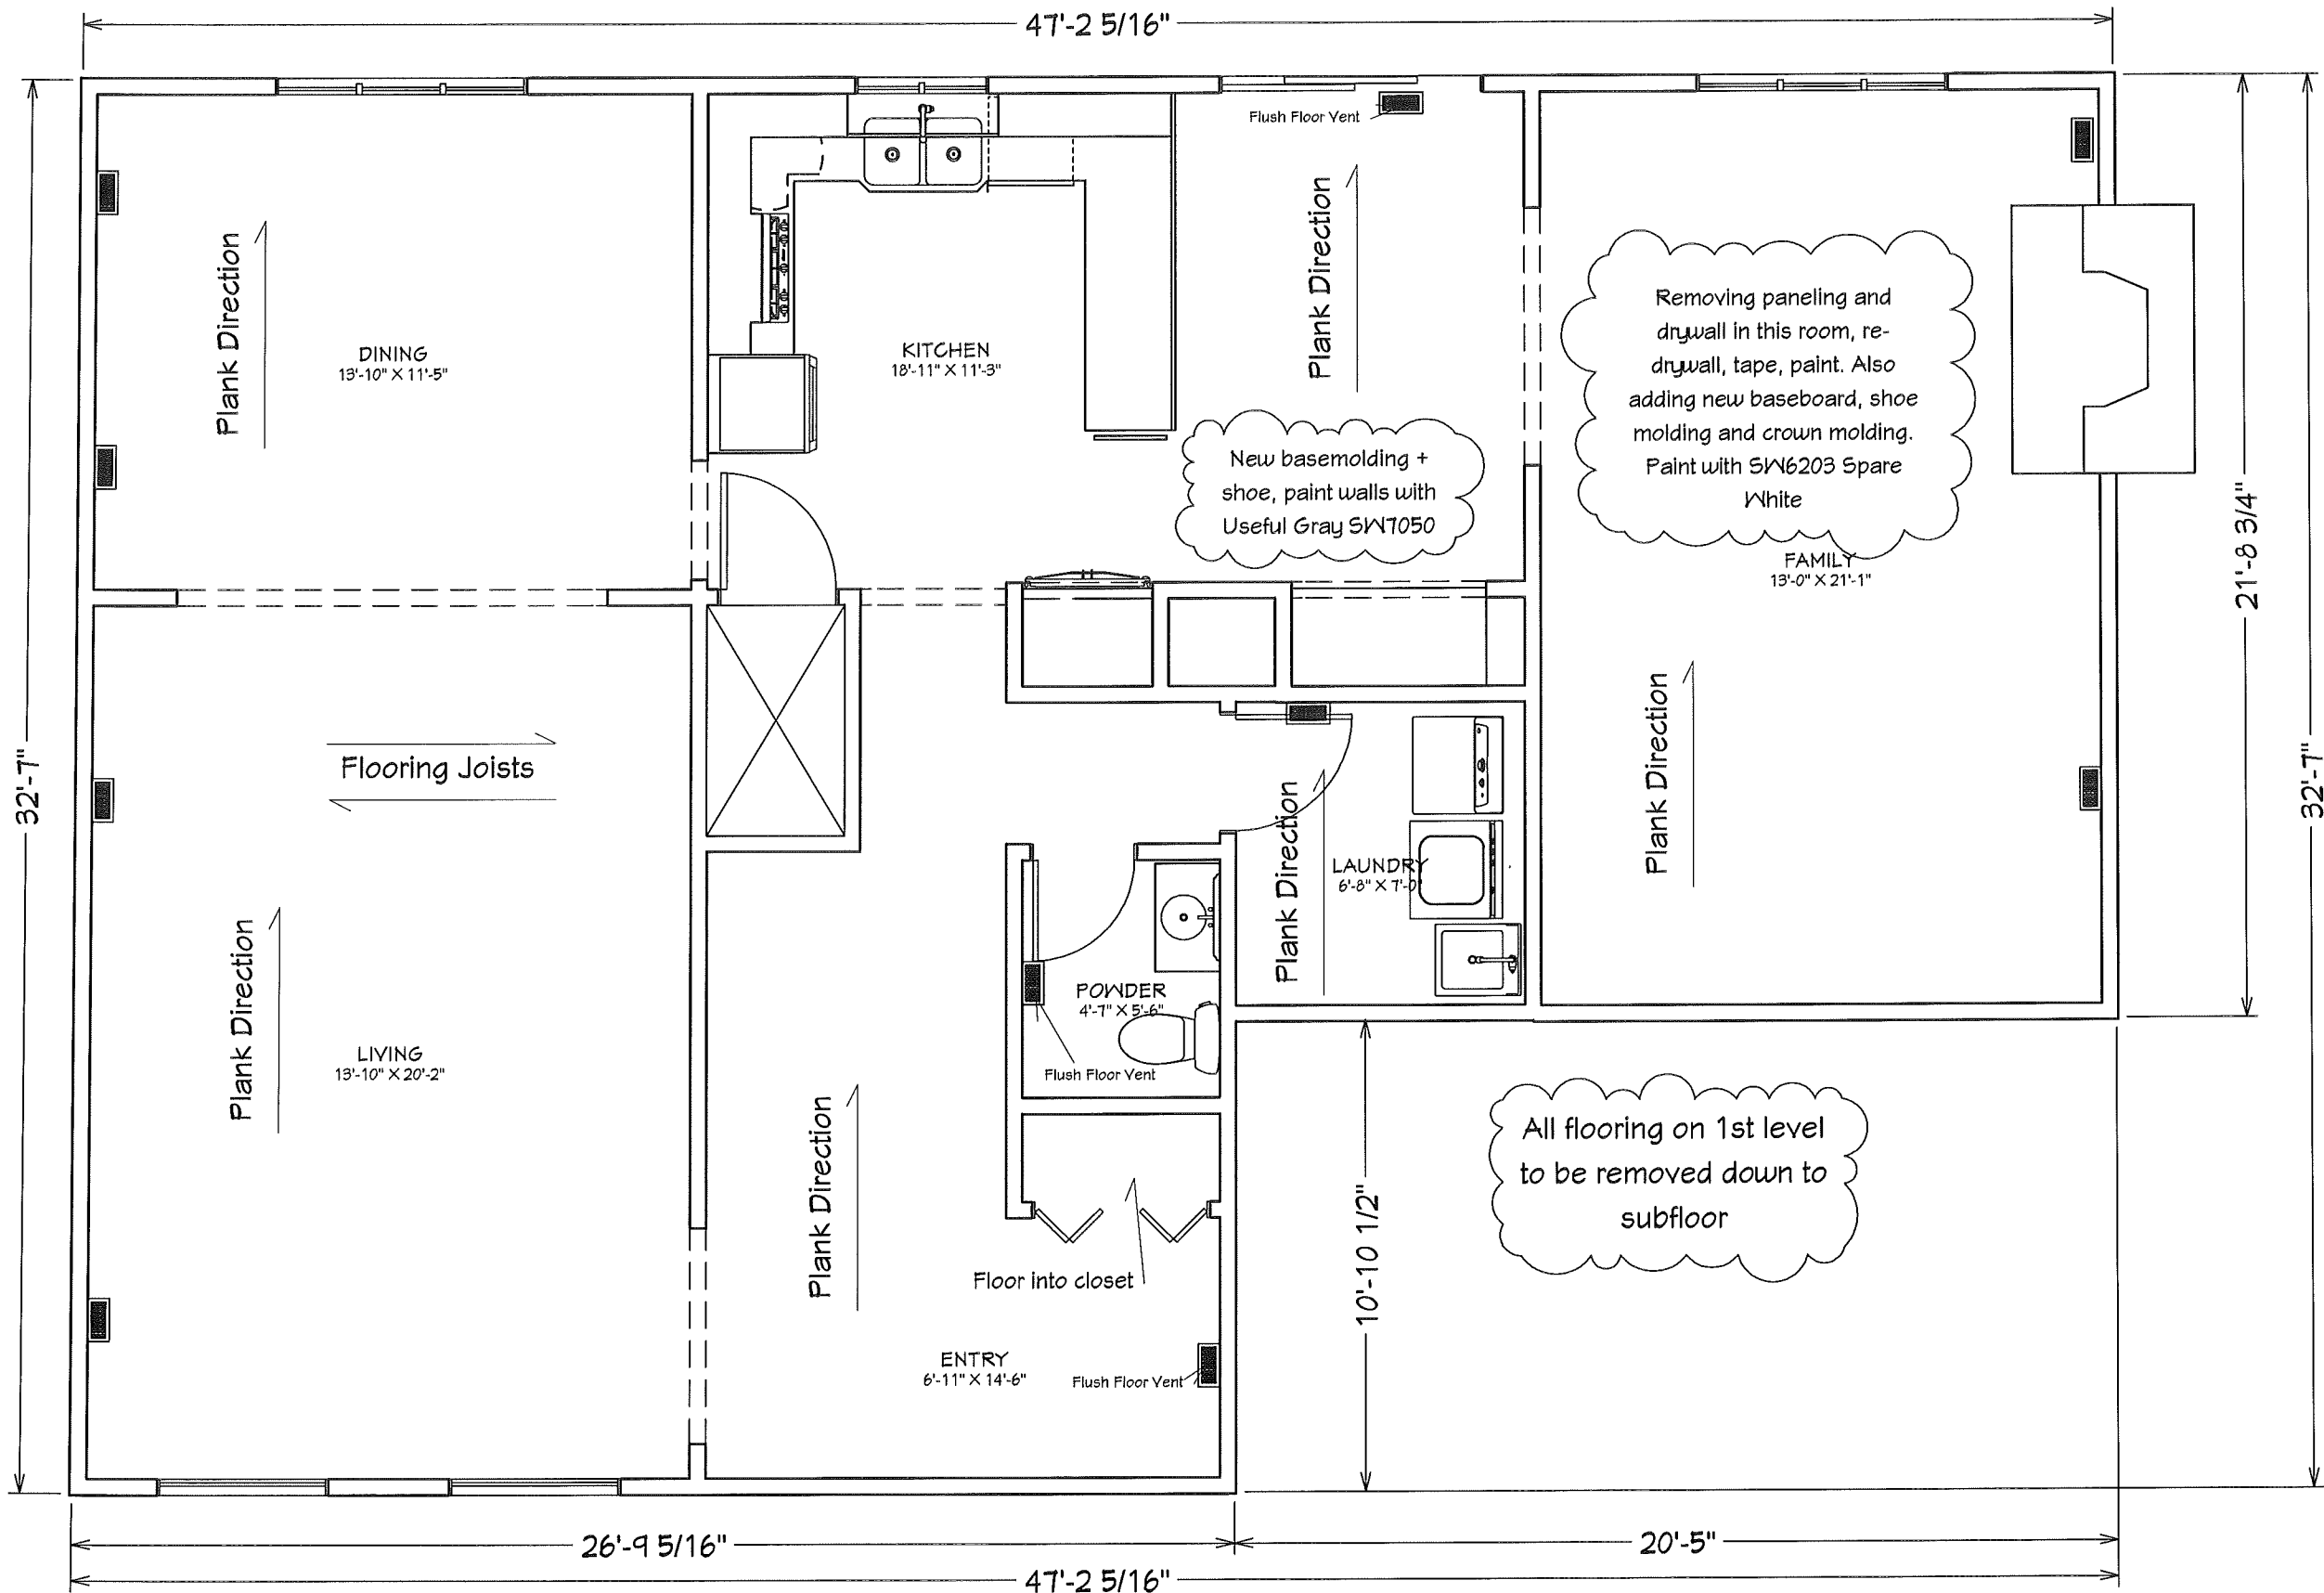

HOMEWERKS

1154 OGDEN AVE.
NAPERVILLE, IL 60563

CABINETRY:

LINE: YORKTOWNE
SERIES: ICONIC
SPECIES: CHERRY
STYLE: COLBY RP
DRAWER: 5PC
FINISH: RUMBERRY

HARDWARE:

DOORS: TOP KNOBS
DRAWERS: TK902BLK
M1156

OTHER:

PAINT: USEFULGRAY
COUNTERTOPS: SW7050
CAMBRIA NEVERN
w/ ZS EDGE

BACKSPLASH:

FLOORING: SEE ELEVATIONS
PARAMOUNT -
FRENCH WALNUT

**MURTAUGH
RESIDENCE**

14357 Mallard Dr,
Homer Glen, IL 60419

PROJECT #: **57801**

P.O. #:

DRAWING TYPE:

KITCHEN
NEW FLOORING LAYOUT

DESIGNER:

F. ROTI

DRAWING TYPE:

PROPOSAL: 02-25-2022
SELECTIONS: 03-30-2022
FINAL SIGN-OFF: 04-07-2022

SCALE:

0-1/2" = 1'0"

PAGE:

5/9



HomeWerks

Final Approved Drawings

Client Signature:

Date:

[Signature]
4/13/2022

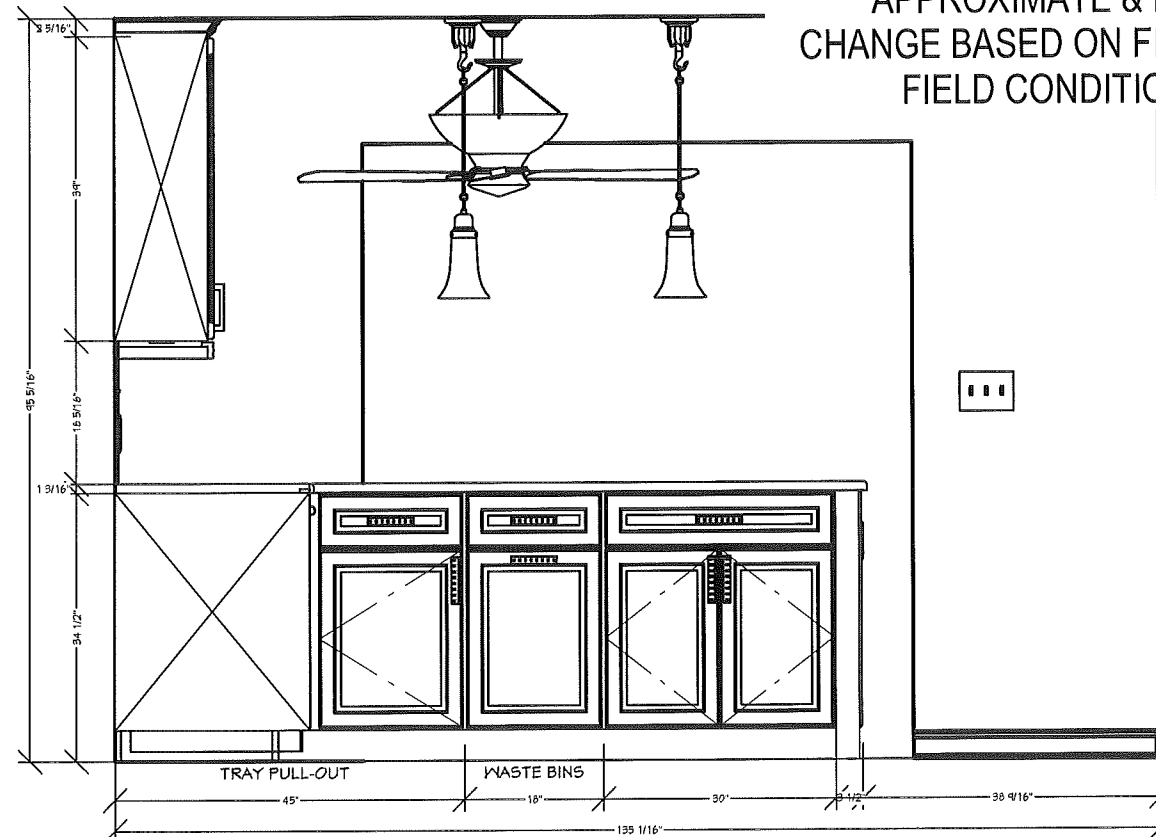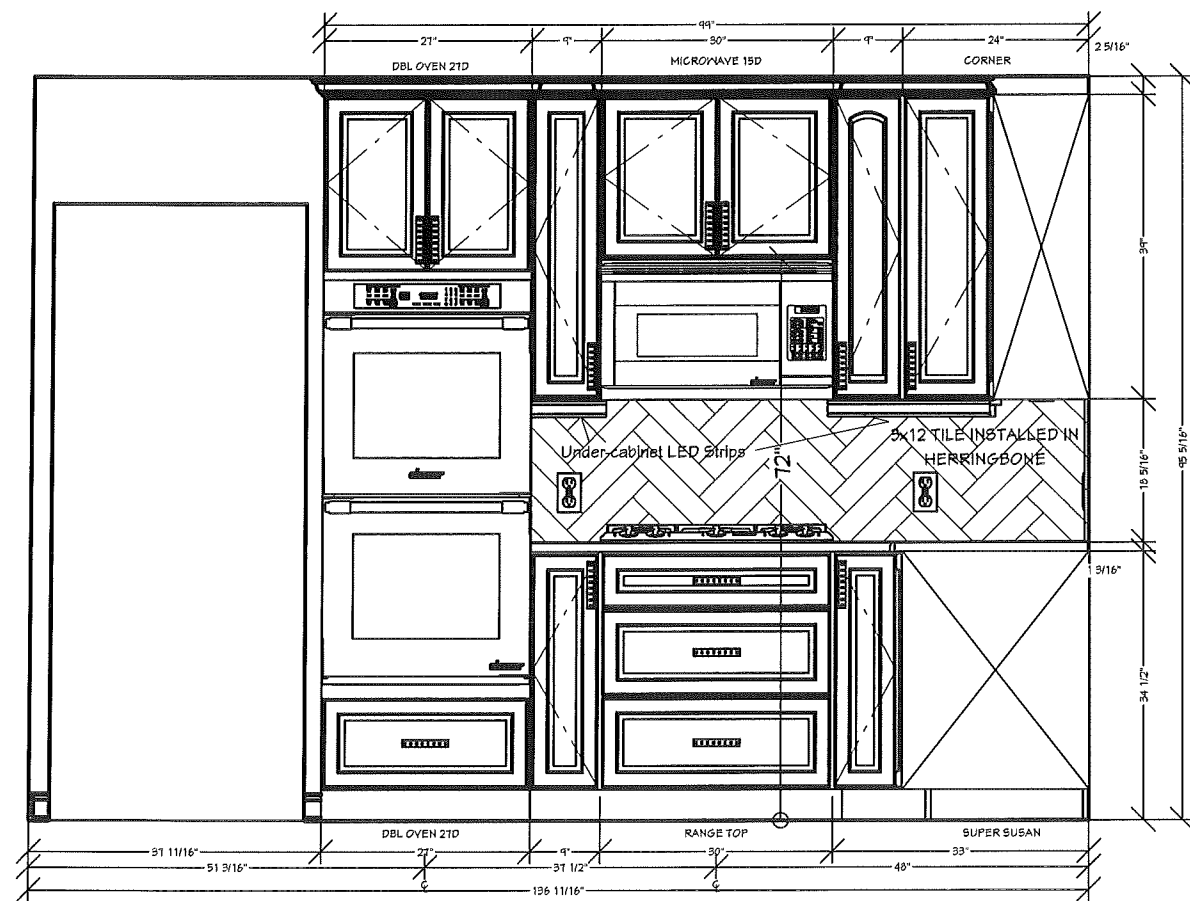

DIMENSIONS ARE APPROXIMATE & MAY CHANGE BASED ON FINAL FIELD CONDITIONS

HOMEWORKS


1154 OGDEN AVE.
NAPERVILLE, IL 60563

CABINETRY:
LINE: YORKTOWNE
SERIES: ICONIC
SPECIES: CHERRY
STYLE: COLBY RP
DRAWER: 5PC
FINISH: RUMBERRY


HARDWARE:
DOORS: TOP KNOBS
DRAWERS: TK902BLK
M1156

OTHER:
PAINT: USEFULGRAY
COUNTERTOPS: SW7050
CAMBRIA NEVERN
w/ ZS EDGE


BACKSPLASH: SEE ELEVATIONS
FLOORING: PARAMOUNT -
FRENCH WALNUT

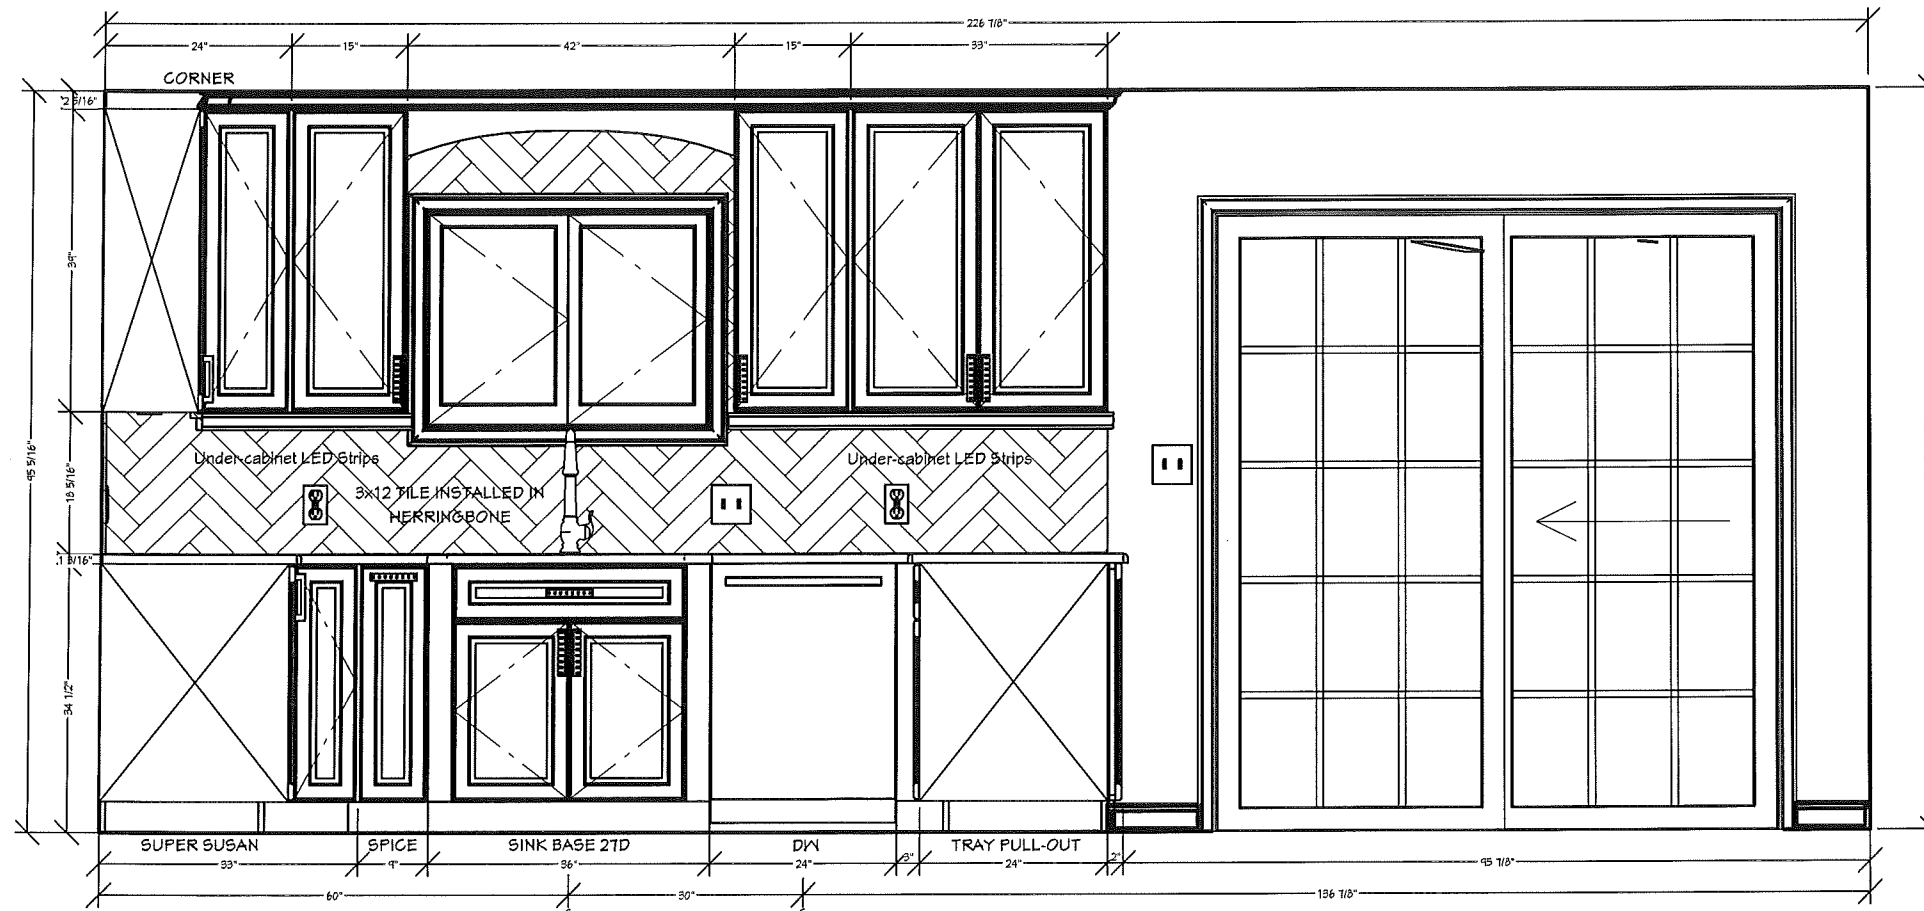

YORKTOWN: TRIM DETAIL

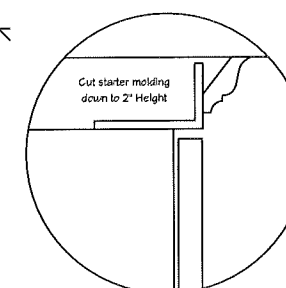

2 PC. STACKED CROWN

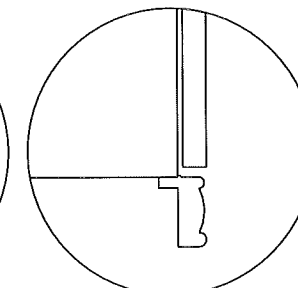

LIGHT RAIL

YORKTOWNE 2 PC. CROWN MOLDING:
STARTMLD396: 3"H STARTER, CUT DOWN to ~2"
CCM8: 2" CLASSIC MEDIUM CROWN

YORKTOWNE LIGHT RAIL MOLDING:
DLVP8: Pillowed Valance

MURTAUGH RESIDENCE

14357 Mallard Dr,
Homer Glen, IL 60419

PROJECT #: **57801** P.O. #:

DRAWING TYPE:
**KITCHEN
ELEVATION A - C**



DESIGNER: **F. ROTI**

DRAWING TYPE:
PROPOSAL: **02-25-2022**
SELECTIONS: **03-30-2022**
FINAL SIGN-OFF: **04-07-2022**

SCALE:
0-1/2" = 1'0"

PAGE:
6/9

HomeWerks
Final Approved Drawings
Client Signature: *[Signature]*
Date: *4/23/2022*

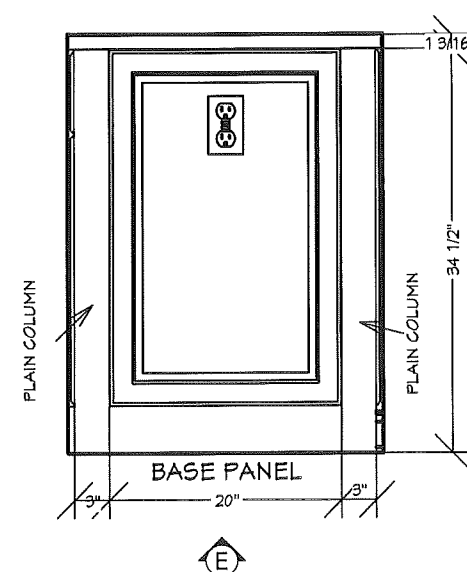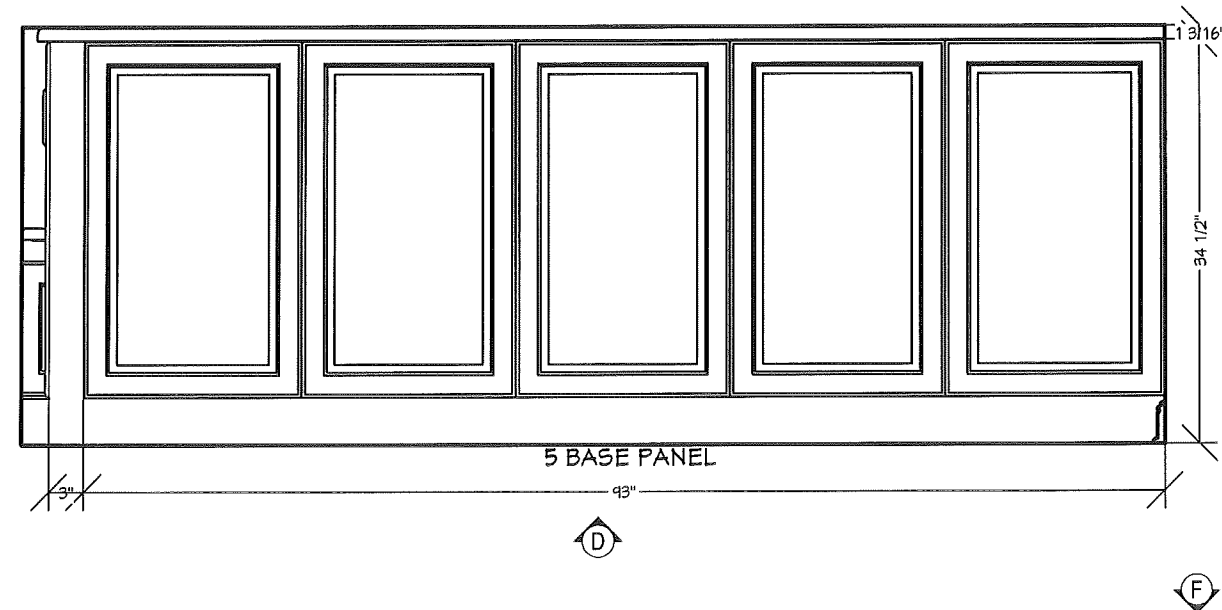

DIMENSIONS ARE APPROXIMATE & MAY CHANGE BASED ON FINAL FIELD CONDITIONS

HOMEWERKS

1154 OGDEN AVE.
NAPERVILLE, IL 60563

CABINETRY:

LINE: YORKTOWNE
SERIES: ICONIC
SPECIES: CHERRY
STYLE: COLBY RP
DRAWER: 5PC
FINISH: RUMBERRY

HARDWARE:

DOORS: TOP KNOBS
DRAWERS: TK902BLK
M1156

OTHER:

PAINT: USEFULGRAY
COUNTERTOPS: SW7050
CAMBRIA NEVERN
w/ ZS EDGE

BACKSPLASH:

FLOORING: SEE ELEVATIONS
PARAMOUNT -
FRENCH WALNUT

MURTAUGH RESIDENCE

14357 Mallard Dr,
Homer Glen, IL 60419

PROJECT #: **57801**

P.O. #:

DRAWING TYPE:

**KITCHEN
ELEVATION D - F**

DESIGNER:

F. ROTI

DRAWING TYPE:


PROPOSAL: 02-25-2022
SELECTIONS: 03-30-2022
FINAL SIGN-OFF: 04-07-2022

SCALE:

0-1/2" = 1'0"

PAGE:

7/9

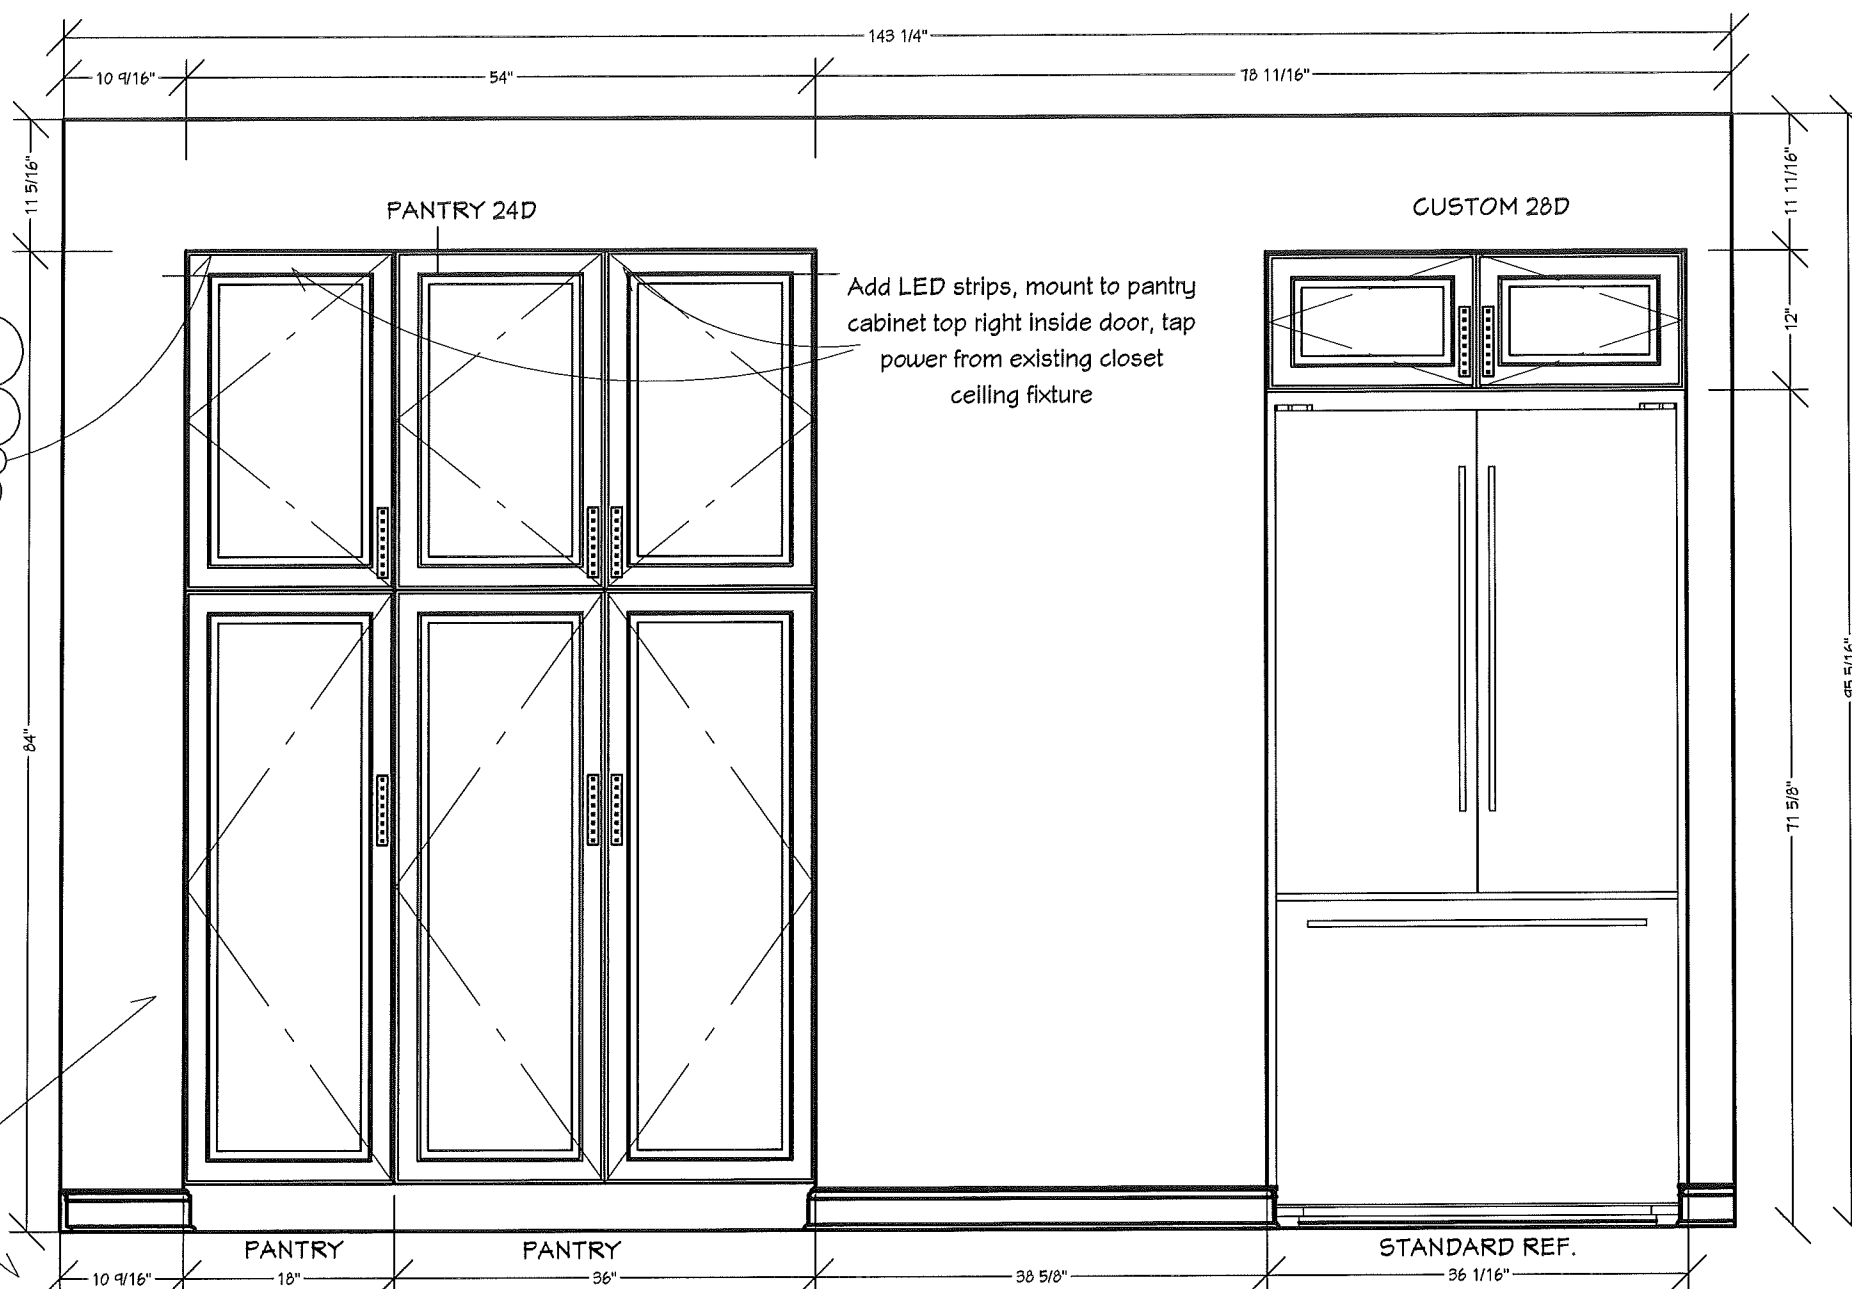

HomeWerks
Final Approved Drawings
Client Signature: *[Signature]*
Date: 4/15/2022

(1) CEILING FIXTURE TO BE SUPPLIED BY HOMEOWNER & INSTALLED BY HOMEWERKS
PER PLAN


(2) CEILING PENDANTS TO BE SUPPLIED BY HOMEOWNER & INSTALLED BY HOMEWERKS
PER PLAN

KITCHEN SINK: KOHLER PROLOGUE DBL UNDERMOUNT SINK IN VIBRANT STAINLESS

KITCHEN STRAINER: KOHLER DUOSTRAINER IN VIBRANT STAINLESS

KITCHEN FAUCET: KOHLER CRYE PULL-DOWN FAUCET IN MATTE BLACK

BACKSPLASH WALL TILE: VIRGINIA TILE CERAMIC TILES GLOSSY CREAM 3x12 W/ #39
ALMOND GROUT; INSTALLED IN A HORIZONTAL HERRINGONE PATTERN

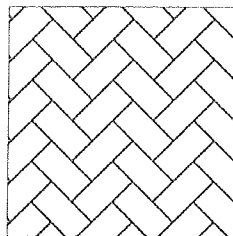

FINISHING AROUND LEADING TILE EDGES: PHOENIX SCHLUTER ANODIZED ALUMINUM
7/16" RUBBED BRONZE


FLOORING: PARAMOUNT ENGINEERED WOOD FLOORING IN FRENCH WALNUT SATIN
GLOSS FINISH INSTALLED PERPENDICULAR TO FRONT AND REAR OF THE HOME

DOORS: INSTALLING ARCH-PANEL INTERIOR DOOR WITH 2 1/4" COLONIAL CASING

CASING: INSTALL NEW 2 1/4" PRE-PRIMED COLONIAL CASING AROUND WINDOW ABOVE
KITCHEN SINK

BASEBOARD: INSTALL NEW 3" PRE-PRIMED COLONIAL BASE MOLDING AND SHOE IN
ADJACENT FAMILY ROOM & KITCHEN AREAS ONLY

CROWN: INSTALL NEW 3 1/4" PRE-PRIMED CROWN MOLDING IN ADJACENT FAMILY ROOM
& KITCHEN AREAS ONLY

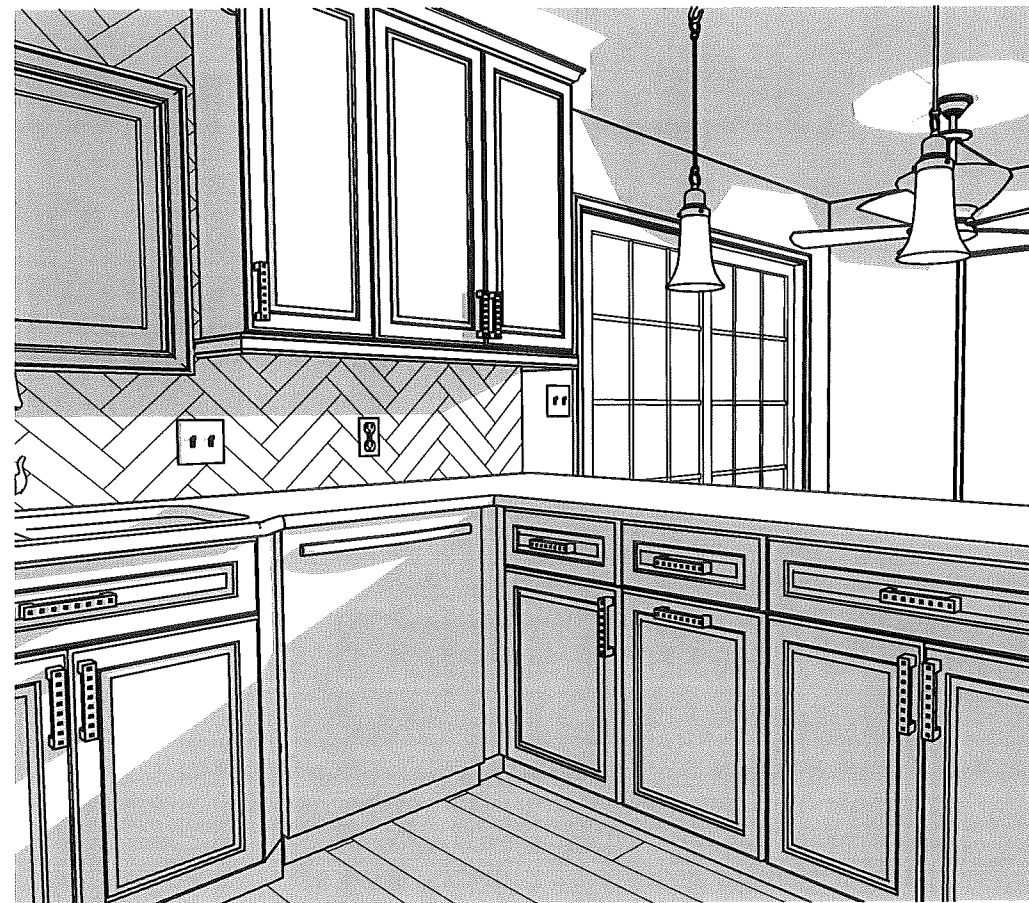

HomeWerks
Final Approved Drawings
Client Signature: *[Signature]*
Date: 4/13/2022

HomeWerks

1154 OGDEN AVE.
NAPERVILLE, IL 60563

CABINETRY:

LINE: YORKTOWNE
SERIES: ICONIC
SPECIES: CHERRY
STYLE: COLBY RP
DRAWER: 5PC
FINISH: RUMBERRY

HARDWARE:

TOP KNOBS
DOORS: TK902BLK
DRAWERS: M1156

OTHER:

PAINT: USEFULGRAY
SW7050
COUNTERTOPS: CAMBRIA NEVERN
w/ ZS EDGE

BACKSPLASH:

FLOORING: SEE ELEVATIONS
PARAMOUNT -
FRENCH WALNUT

**MURTAUGH
RESIDENCE**

14357 Mallard Dr,
Homer Glen, IL 60419

PROJECT #:

57801

P.O. #:

DRAWING TYPE:

**KITCHEN
PERSPECTIVE**

DESIGNER:

F. ROTI

DRAWING TYPE:


PROPOSAL: 02-25-2022
SELECTIONS: 03-30-2022
FINAL SIGN-OFF: 04-07-2022

SCALE:

0-1/2" = 1'0"

PAGE:

8/9

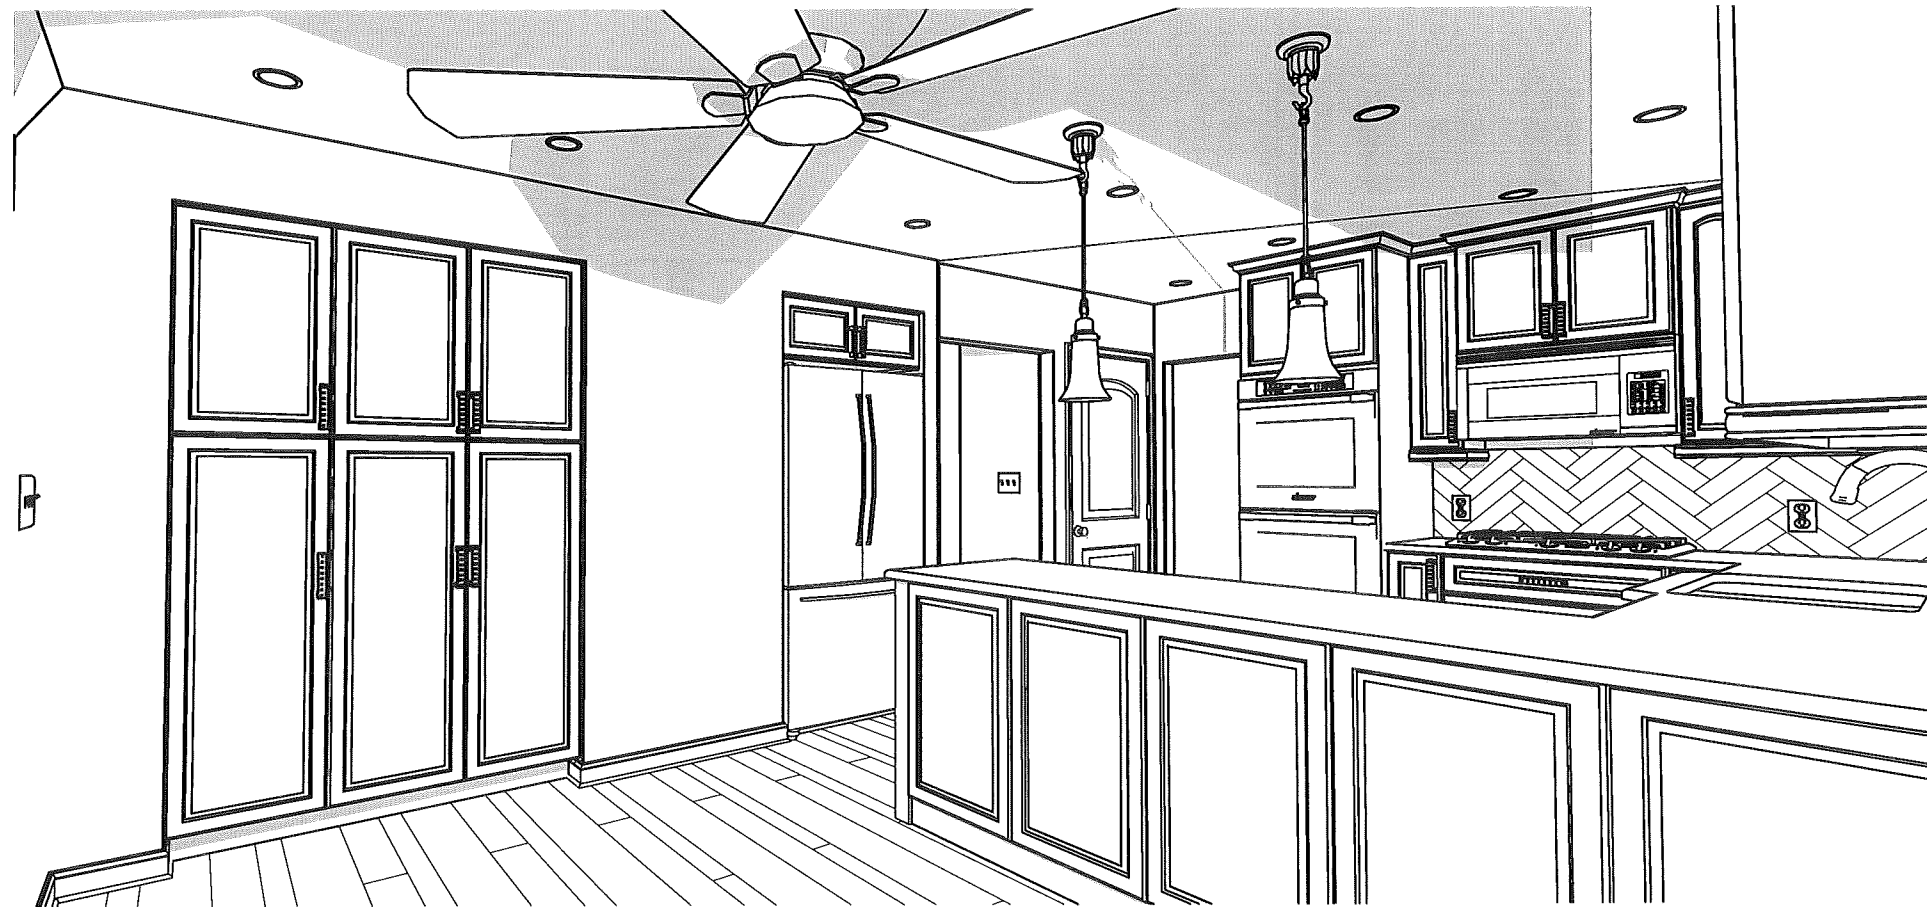

HOMEWERKS

1154 OGDEN AVE.
NAPERVILLE, IL 60563

CABINETRY:

LINE: YORKTOWNE
SERIES: ICONIC
SPECIES: CHERRY
STYLE: COLBY RP
DRAWER: 5PC
FINISH: RUMBERRY

HARDWARE:

DOORS: TOP KNOBS
TK902BLK
DRAWERS: M1156

OTHER:

PAINT: USEFULGRAY
SW7050
COUNTERTOPS: CAMBRIA NEVERN
w/ ZS EDGE

BACKSPLASH:

FLOORING: SEE ELEVATIONS
PARAMOUNT -
FRENCH WALNUT

**MURTAUGH
RESIDENCE**

14357 Mallard Dr,
Homer Glen, IL 60419

PROJECT #: **57801**

P.O. #:

DRAWING TYPE:

**KITCHEN
PERSPECTIVE**

DESIGNER:

F. ROTI

DRAWING TYPE:

PROPOSAL: 02-25-2022
SELECTIONS: 03-30-2022
FINAL SIGN-OFF: 04-07-2022

SCALE:

0-1/2" = 1'0"

PAGE:

9/9

HomeWerks
Final Approved Drawings
Client Signature: *[Signature]*
Date: 4/13/2022