


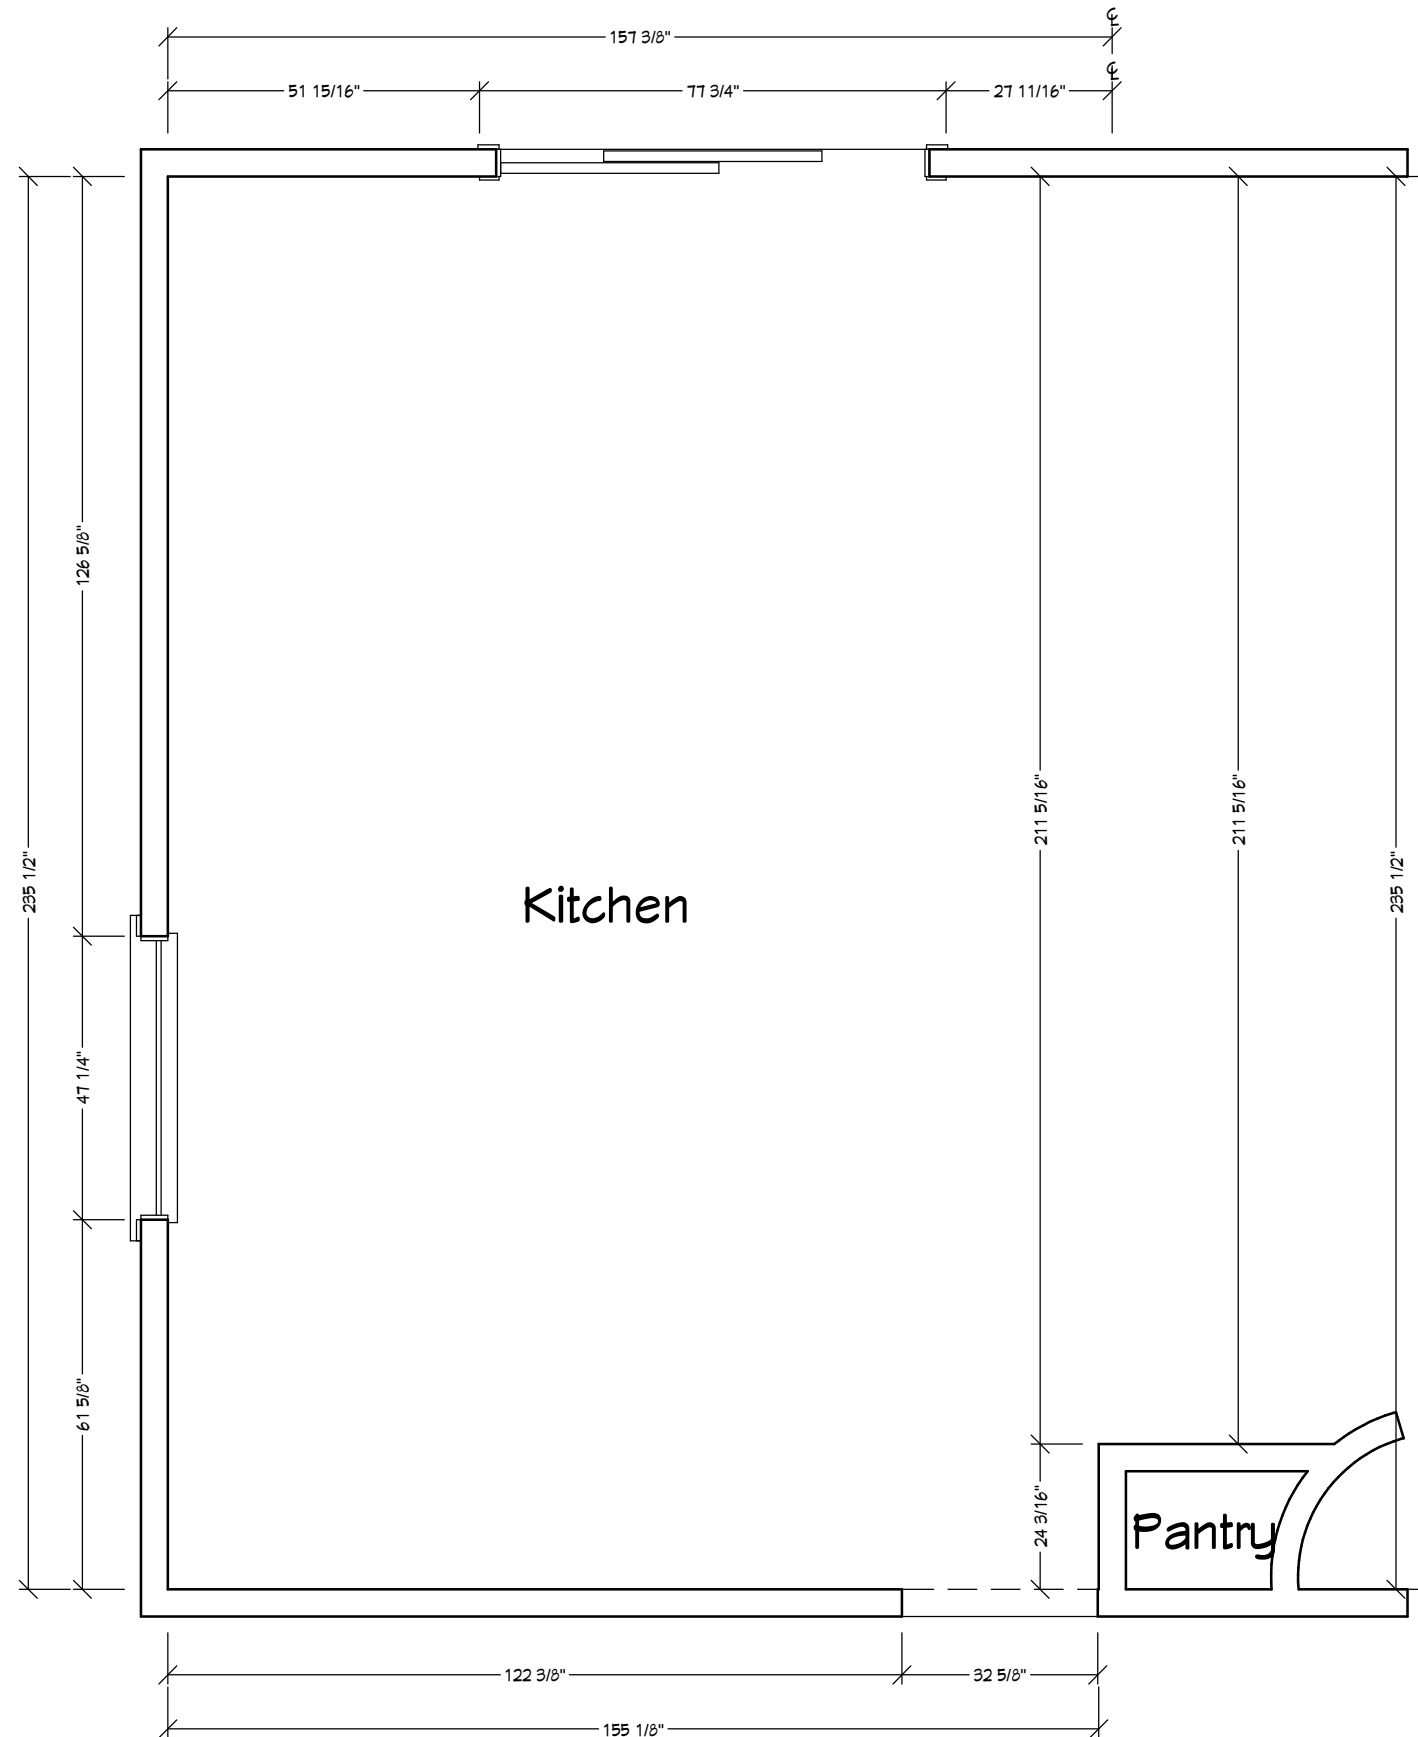

● SMITH EXISTING KITCHEN
CH: 106 15/16"

HomeWerks
Final Approved Drawings
Client Signature:
Date:

HOMEWERKS

1154 OGDEN AVE.
NAPERVILLE, IL 60563

CABINETRY:

LINE: YORKTOWNE
SERIES: ICONIC - FULL
OVERLAY
SPECIES: MAPLE
STYLE: CROWLEY RP
DRAWER: 5PC
FINISH: SEA SALT CLASSIC

HARDWARE: TOP KNOBS
DOORS: TK562HB
DRAWERS: TK562HB

OTHER:

PAINT: N.I.S.
COUNTERTOPS: VICOSTONE
MISTERIO w/ FS
EDGE

BACKSPLASH: TILE
FLOORING: EXISTING TO
REMAIN

**SMITH
RESIDENCE**

2261 JANICE LANE
BOLINBROOK, IL. 60490

PROJECT #: 58125 P.O. #:

DRAWING TYPE:

**KITCHEN
EXISTING
PLAN**

DESIGNER:
DESIGN CONSLT: F. ROTI

DRAWING TYPE:

PROPOSAL: 05-13-2022
FINAL: 07-13-2022

SCALE:

0-3/8" =
1'0"

PAGE:

1/11



HomeWerks
Final Approved Drawings
Client Signature:
Date:

HOMEWERKS

1154 OGDEN AVE.
NAPERVILLE, IL 60563

MECHANICAL LEGEND:

-  COOKTOP OUTLET
-  RANGE OUTLET
-  OVEN OUTLET
-  REFRIGERATOR OUTLET
-  HOOD OUTLET
-  MICROWAVE OUTLET
-  DISHWASHER OUTLET
-  GARBAGE DISPOSAL OUTLET

ALL SWITCHES AND RECEPTILES MOUNTED AT 48"
AFF UNLESS OTHERWISE NOTED

-  SINGLE POLE SWITCH
-  3-WAY SWITCH
-  SINGLE POLE SWITCH W/ DIMMER
-  U.C. LED LIGHTS
-  OULET - 42-1/2" AFF
-  GFCI OULET - 42-1/2" AFF
-  RECESSED LIGHT (CAN)
-  SUSPENDED LIGHT

**SMITH
RESIDENCE**

2261 JANICE LANE
BOLINBROOK, IL. 60490

PROJECT #: 58125 P.O. #:

DRAWING TYPE:
**KITCHEN
EXISTING ELECTRIC**

DESIGNER:
DESIGN CONSLT: F. ROTI

DRAWING TYPE:
PROPOSAL: 05-13-2022
FINAL: 07-13-2022

SCALE:
0-3/8" = 1'0"

PAGE:
2/11

HOMEW/ERKS
1154 OGDEN AVE.
NAPERVILLE, IL 60563



HomeWerks
Final Approved Drawings
 Client Signature: _____
 Date: _____

BACKSPLASH:	TILE
FLOORING:	EXISTING TO REMAIN

2261 JANICE LANE
BOLINBROOK, IL. 60490

PROJECT #: **58125** P.O. #:


DRAWING TYPE:

KITCHEN
NEW FLOOR PLAN

DESIGNER:	F. ROTI
DESIGN CONSLT:	

DRAWING TYPE:	
PROPOSAL:	05-13-2022
FINAL:	07-13-2022

SCALE:	PAGE:
0-3/8" = 1'0"	3/11

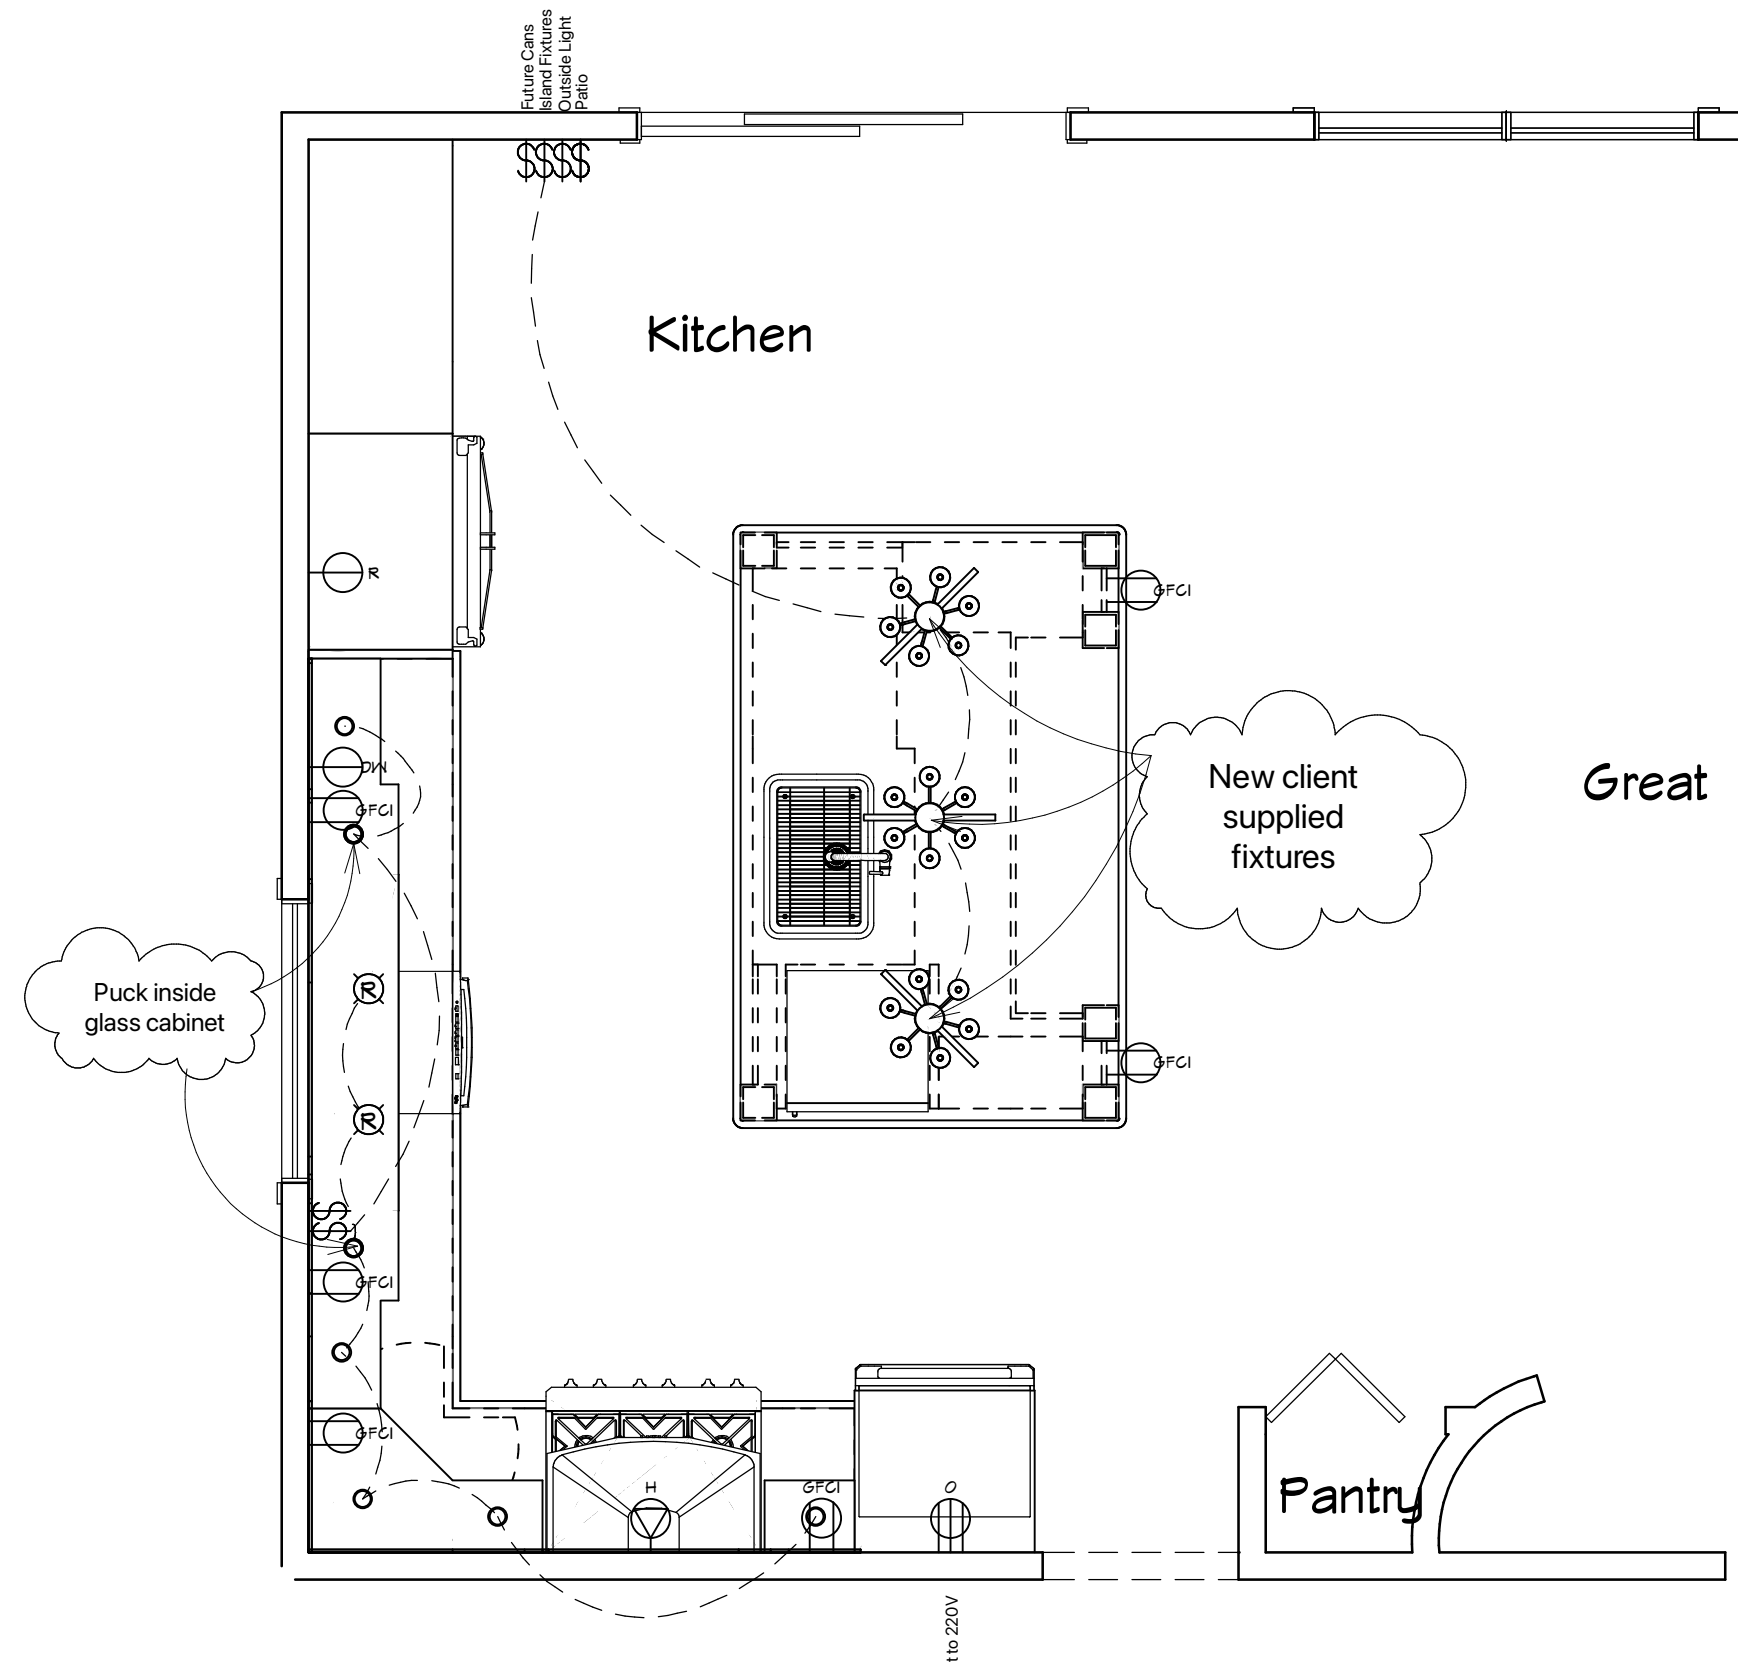

HomeWerks
Final Approved Drawings
 Client Signature: _____
 Date: _____

MECHANICAL LEGEND:

- | | | |
|---|----|-------------------------|
|  | CT | COOKTOP OUTLET |
|  | RA | RANGE OUTLET |
|  | O | OVEN OUTLET |
|  | R | REFRIGERATOR OUTLET |
|  | H | HOOD OUTLET |
|  | M | MICROWAVE OUTLET |
|  | DW | DISHWASHER OUTLET |
|  | GD | GARBAGE DISPOSAL OUTLET |

ALL SWITCHES AND RECEPTICLES MOUNTED AT 48"
AFF UNLESS OTHERWISE NOTED

- | | |
|---|------------------------------|
| \$ | SINGLE POLE SWITCH |
| \$ ₃ | 3-WAY SWITCH |
| \$ _{DM} | SINGLE POLE SWITCH W/ DIMMER |
| — — — | U.C. LED LIGHTS |
|  | OULET - 42-1/2" AFF |
|  | GFCI OULET - 42-1/2" AFF |
|  | RECESSED LIGHT (CAN) |
|  | SUSPENDED LIGHT |

SMITH
RESIDENCE

2261 JANICE LANE
BOLINBROOK, IL. 60490

PROJECT #: **58125** P.O. #:


DRAWING TYPE:

KITCHEN
NEW ELECTRIC PLAN

DESIGNER: F. ROTI
DESIGN CONSULT:

DRAWING TYPE:	
PROPOSAL:	05-13-2022
FINAL:	07-13-2022

SCALE:	PAGE:
0-3/8" = 1'0"	4/11

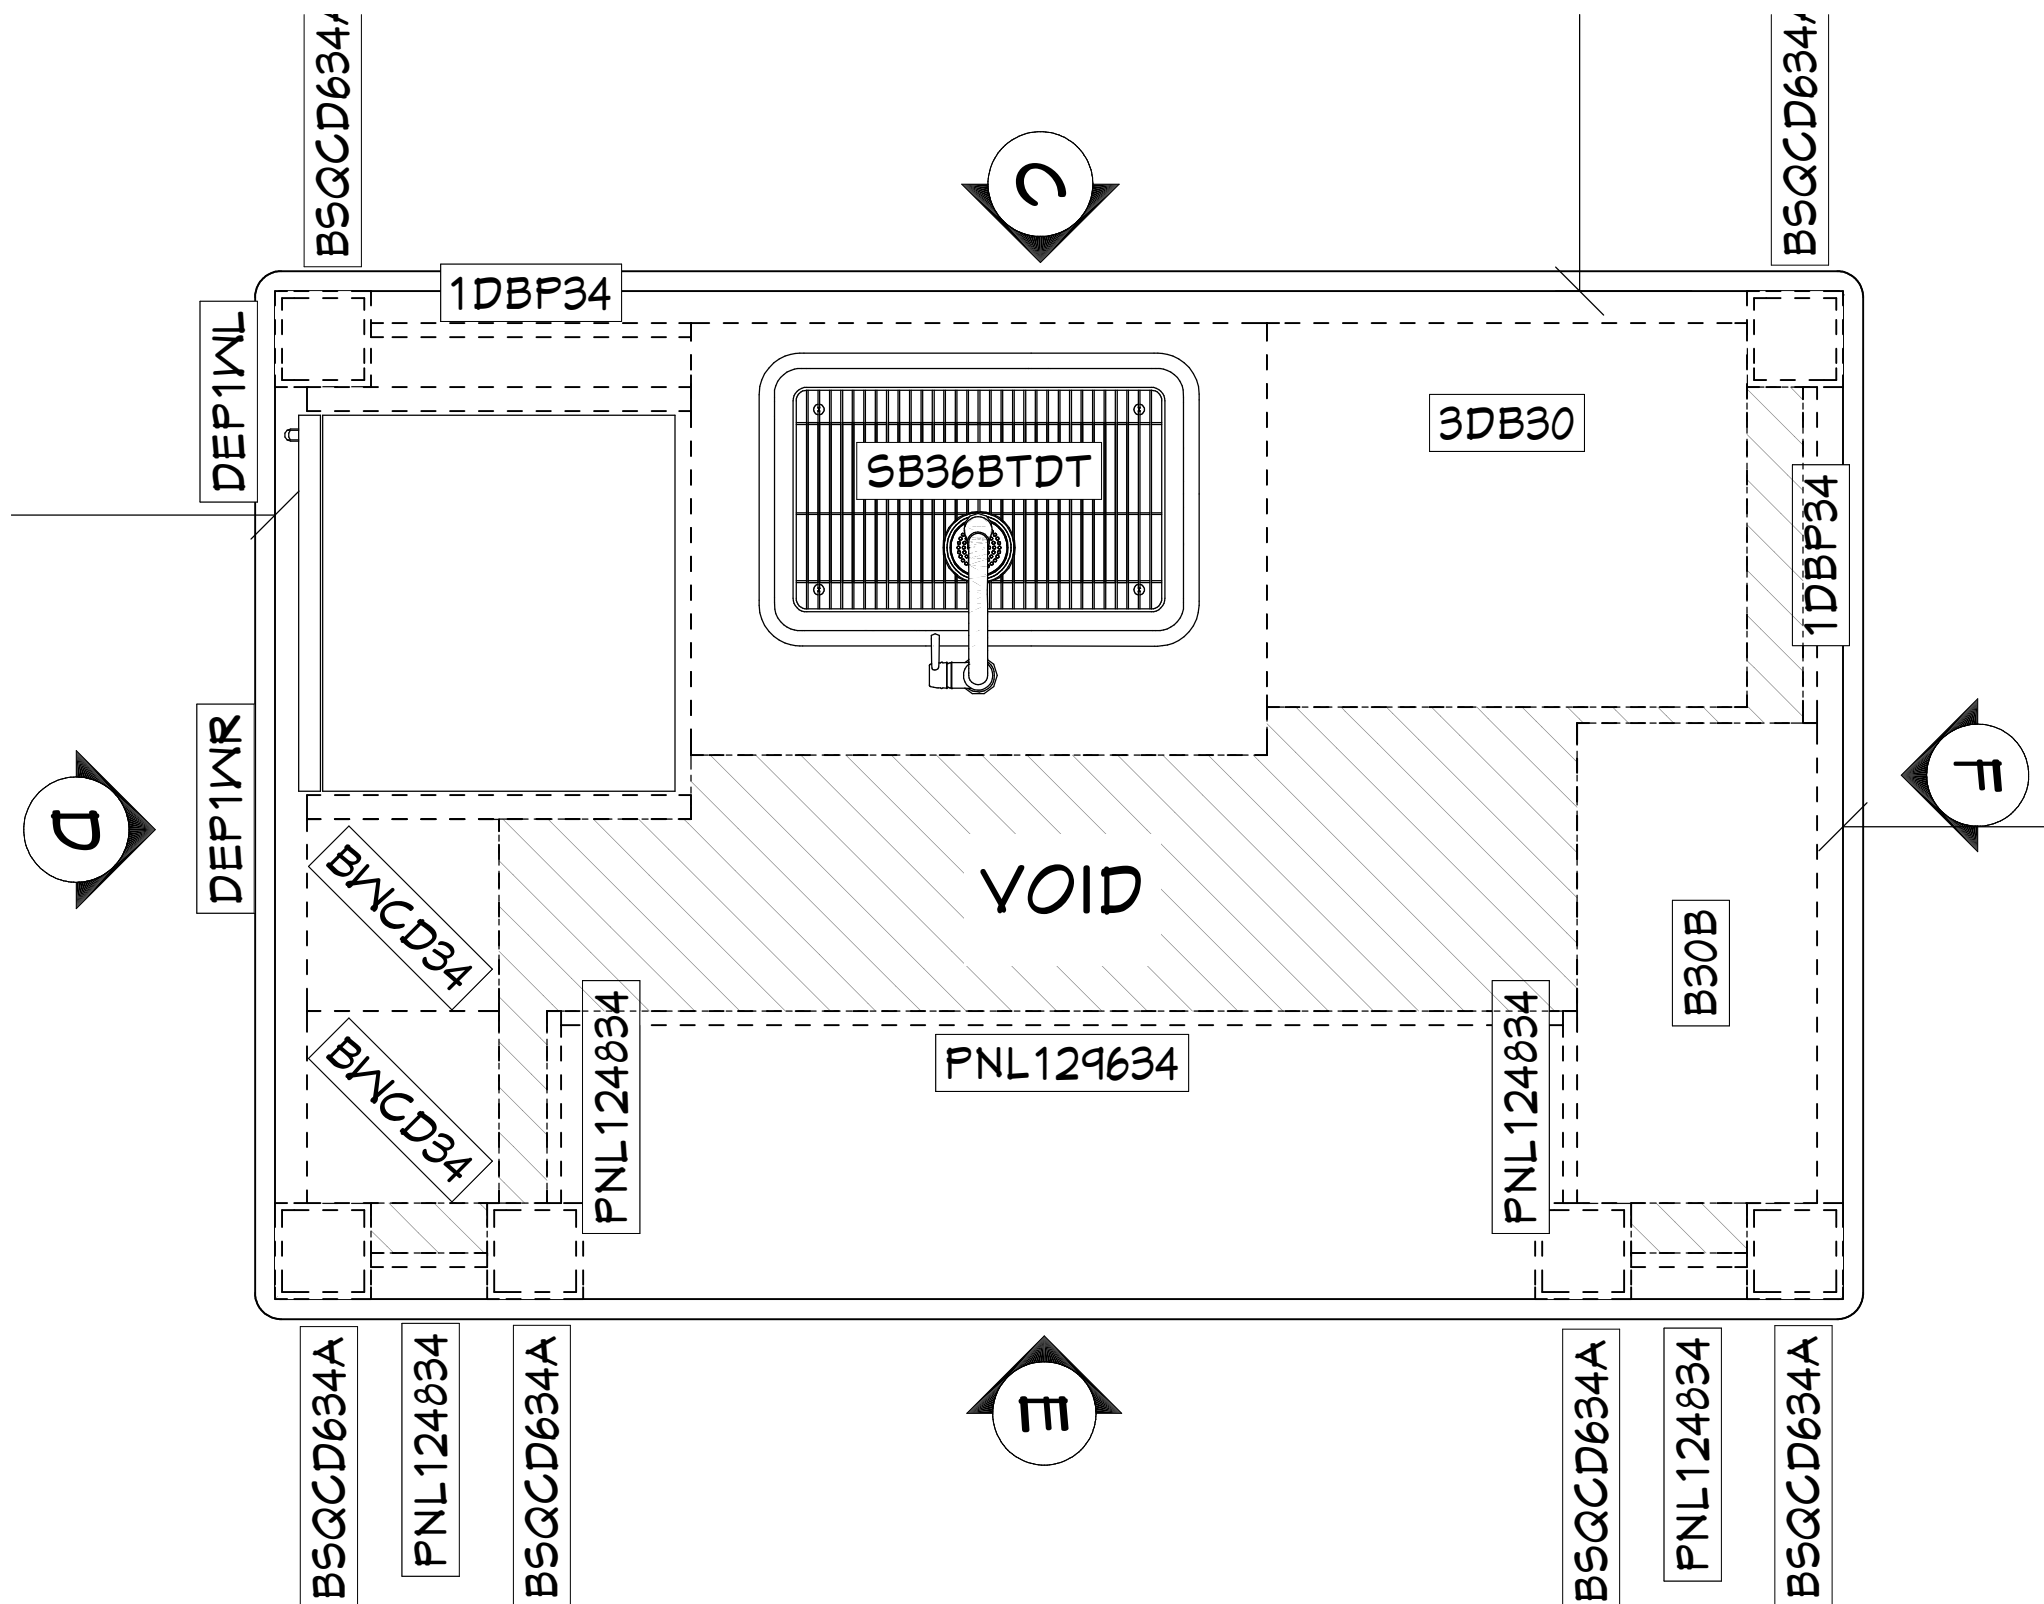

HomeWerks
Final Approved Drawings
Client Signature:
Date:

HOMEWERKS

1154 OGDEN AVE.
NAPERVILLE, IL 60563

CABINETRY:

LINE: YORKTOWNE
SERIES: ICONIC - FULL
OVERLAY
SPECIES: MAPLE
STYLE: CROWLEY RP
DRAWER: 5PC
FINISH: SEA SALT CLASSIC

HARDWARE: TOP KNOBS
DOORS: TK562HB
DRAWERS: TK562HB

OTHER:

PAINT: N.I.S.
COUNTERTOPS: VICOSTONE
MISTERIO w/ FS
EDGE

BACKSPLASH: TILE
FLOORING: EXISTING TO
REMAIN

**SMITH
RESIDENCE**

2261 JANICE LANE
BOLINBROOK, IL. 60490

PROJECT #: 58125 P.O. #:

DRAWING TYPE:

**KITCHEN
ISLAND DETAIL**

DESIGNER: F. ROTI
DESIGN CONSLT:

DRAWING TYPE:


PROPOSAL: 05-13-2022
FINAL: 07-13-2022

SCALE:

0-3/4" = 1'0"

PAGE:

5/11

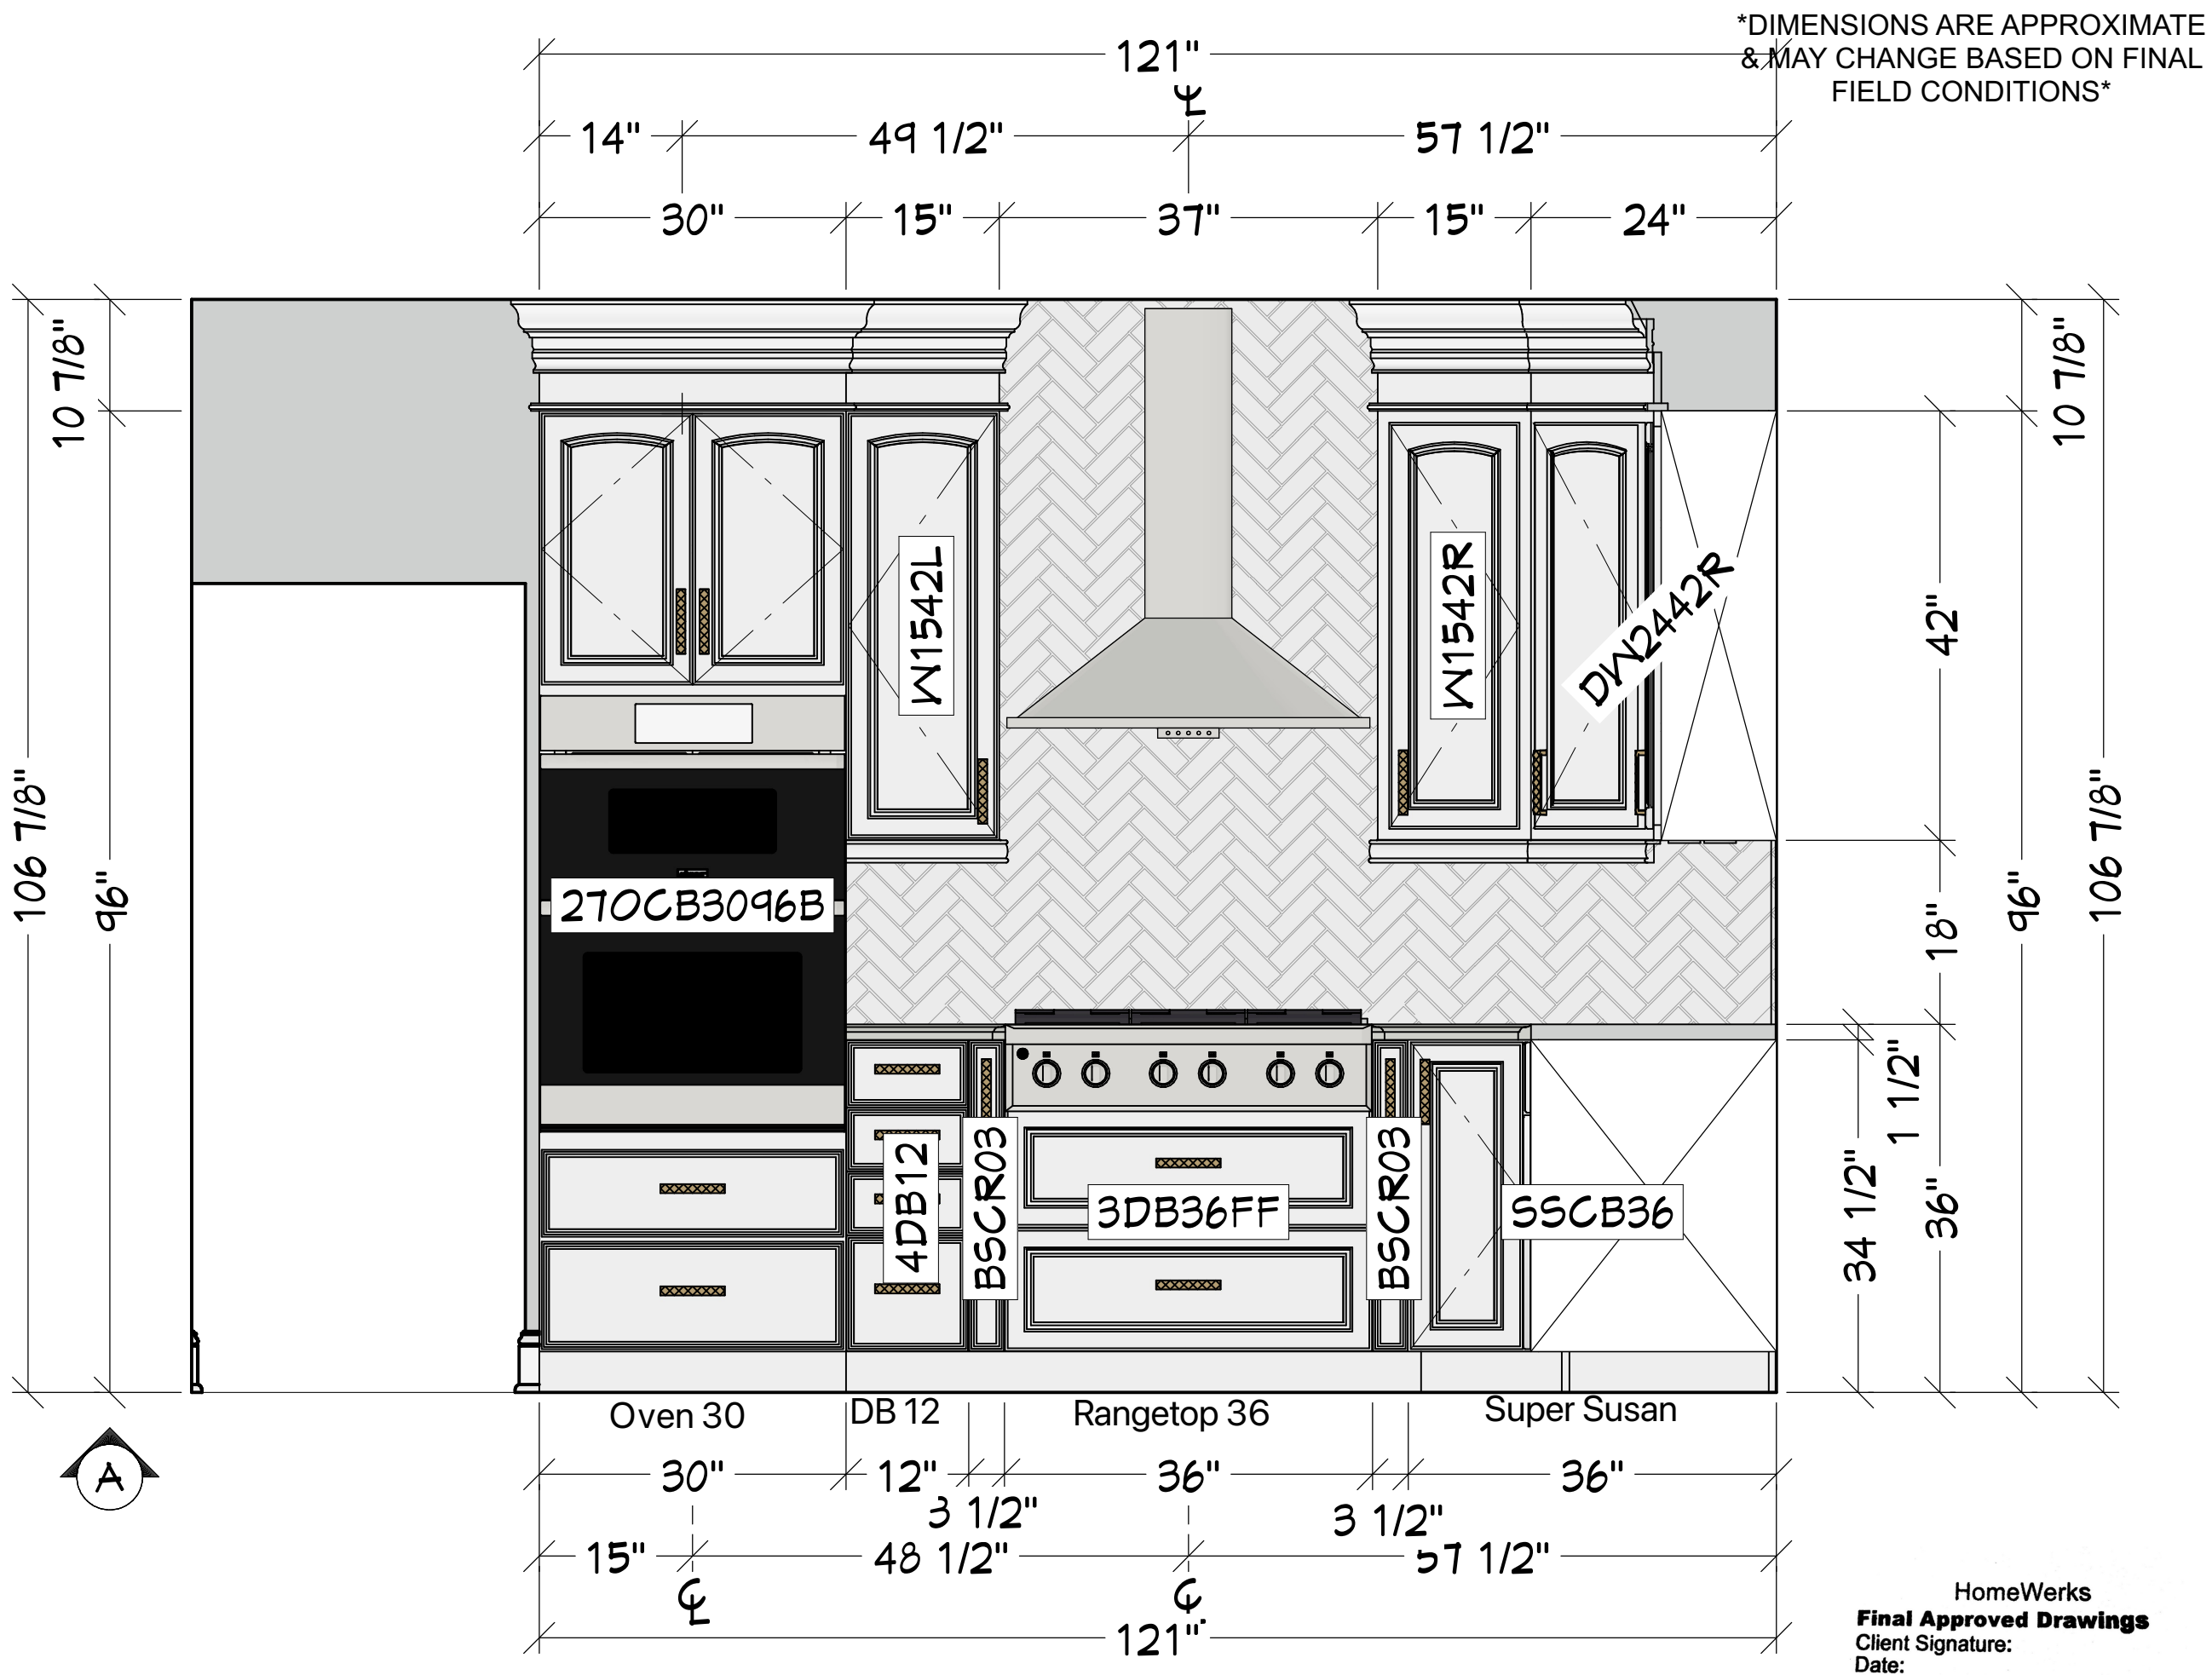

*DIMENSIONS ARE APPROXIMATE
& MAY CHANGE BASED ON FINAL
FIELD CONDITIONS*

HOMEWERKS

1154 OGDEN AVE.
NAPERVILLE, IL 60563

CABINETRY:

LINE: YORKTOWNE
SERIES: ICONIC - FULL
OVERLAY
SPECIES: MAPLE
STYLE: CROWLEY RP
DRAWER: 5PC
FINISH: SEA SALT CLASSIC

HARDWARE: TOP KNOBS
DOORS: TK562HB
DRAWERS: TK562HB

OTHER:
PAINT: N.I.S.
COUNTERTOPS: VICOSTONE
MISTERIO w/ FS
EDGE

BACKSPLASH: TILE
FLOORING: EXISTING TO
REMAIN

SMITH
RESIDENCE

2261 JANICE LANE
BOLINBROOK, IL. 60490

PROJECT #: 58125 P.O. #:

DRAWING TYPE:
KITCHEN
ELEVATION A

DESIGNER: F. ROTI
DESIGN CONSLT:

DRAWING TYPE:
PROPOSAL: 05-13-2022
FINAL: 07-13-2022

SCALE:
0-3/4" = 1'0"

PAGE:
6/11

HomeWerks
Final Approved Drawings
Client Signature:
Date:

*DIMENSIONS ARE APPROXIMATE
& MAY CHANGE BASED ON FINAL
FIELD CONDITIONS*

HOMEWERKS

1154 OGDEN AVE.
NAPERVILLE, IL 60563

CABINETRY:

LINE: YORKTOWNE
SERIES: ICONIC - FULL
OVERLAY
SPECIES: MAPLE
STYLE: CROWLEY RP
DRAWER: 5PC
FINISH: SEA SALT CLASSIC

HARDWARE: TOP KNOBS
DOORS: TK562HB
DRAWERS: TK562HB

OTHER:
PAINT: N.I.S.
COUNTERTOPS: VICOSTONE
MISTERIO w/ FS
EDGE

BACKSPLASH: TILE
FLOORING: EXISTING TO
REMAIN

SMITH
RESIDENCE

2261 JANICE LANE
BOLINBROOK, IL. 60490

PROJECT #: 58125 P.O. #:

DRAWING TYPE:
KITCHEN
ELEVATION B


DESIGNER:
DESIGN CONSLT: F. ROTI

DRAWING TYPE:
PROPOSAL: 05-13-2022
FINAL: 07-13-2022

SCALE:
0-3/4" = 1'0"

PAGE:
7/11

Notes:
Modify 60" Panel down to 56",
cut 2" off of each side to final
measurement

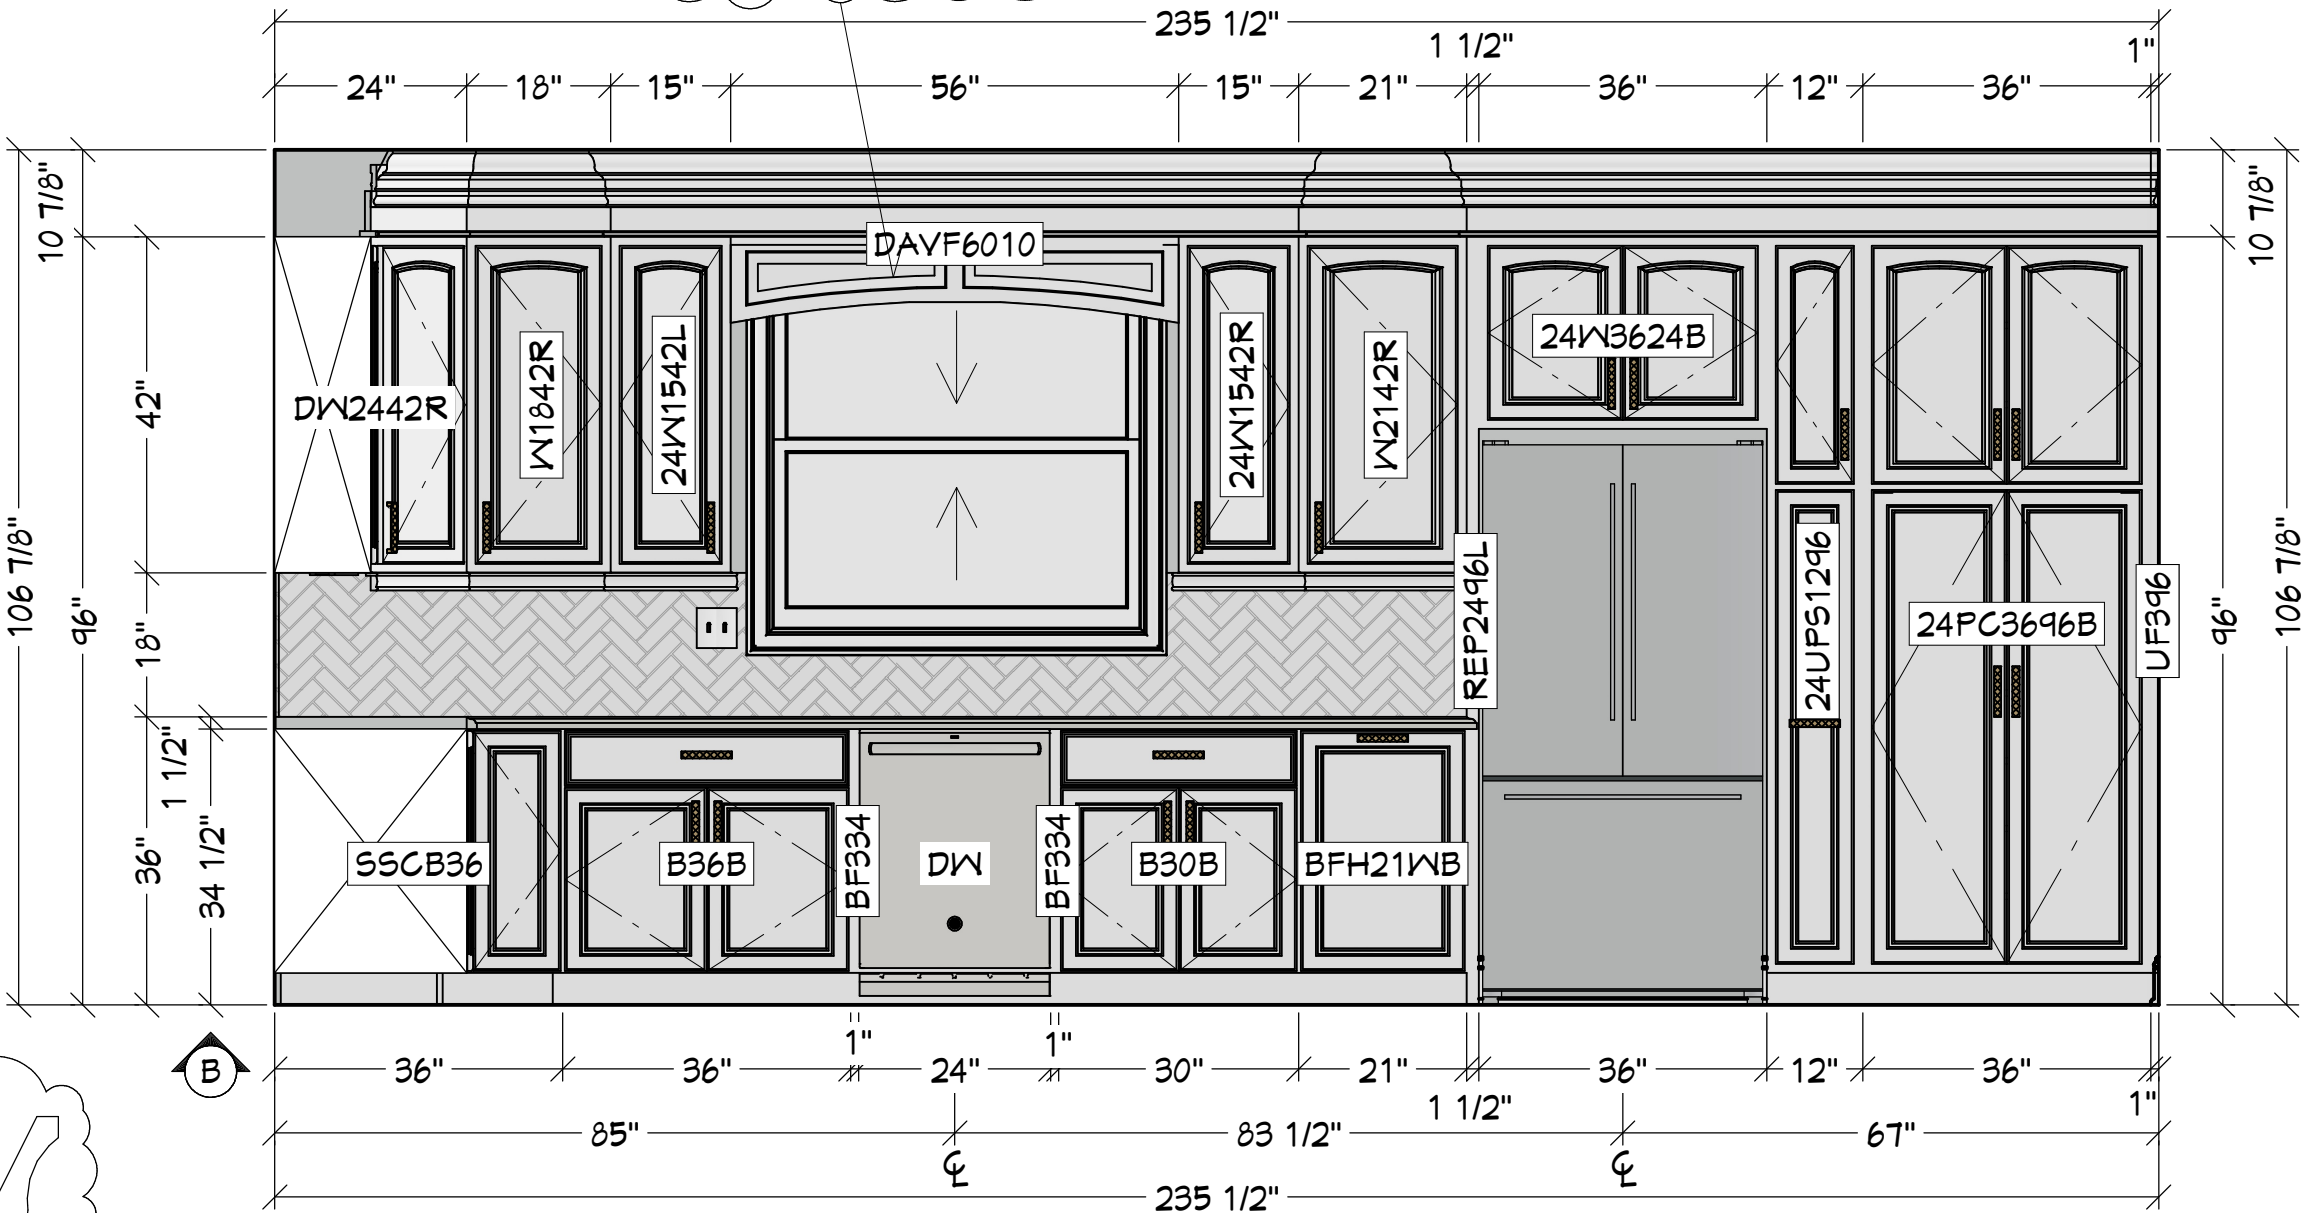

HomeWerks
Final Approved Drawings
Client Signature:
Date:

*DIMENSIONS ARE APPROXIMATE
& MAY CHANGE BASED ON FINAL
FIELD CONDITIONS*

HOMEWERKS

1154 OGDEN AVE.
NAPERVILLE, IL 60563

CABINETRY:

LINE: YORKTOWNE
SERIES: ICONIC - FULL
OVERLAY
SPECIES: MAPLE
STYLE: CROWLEY RP
DRAWER: 5PC
FINISH: SEA SALT CLASSIC

HARDWARE: TOP KNOBS
DOORS: TK562HB
DRAWERS: TK562HB

OTHER:
PAINT: N.I.S.
COUNTERTOPS: VICOSTONE
MISTERIO w/ FS
EDGE

BACKSPLASH: TILE
FLOORING: EXISTING TO
REMAIN

SMITH
RESIDENCE

2261 JANICE LANE
BOLINBROOK, IL. 60490

PROJECT #: 58125 P.O. #:

DRAWING TYPE:
KITCHEN
ELEVATION C-D

DESIGNER: F. ROTI
DESIGN CONSLT:



DRAWING TYPE:
PROPOSAL: 05-13-2022
FINAL: 07-13-2022

SCALE:

0-3/4" = 1'0"

PAGE:

8/11

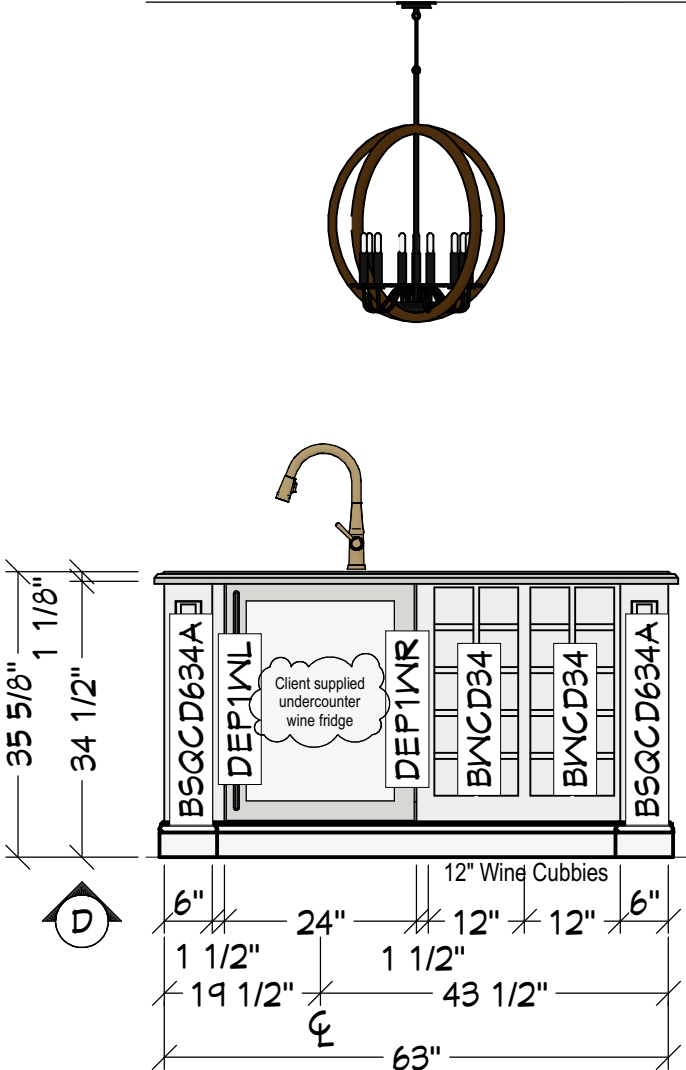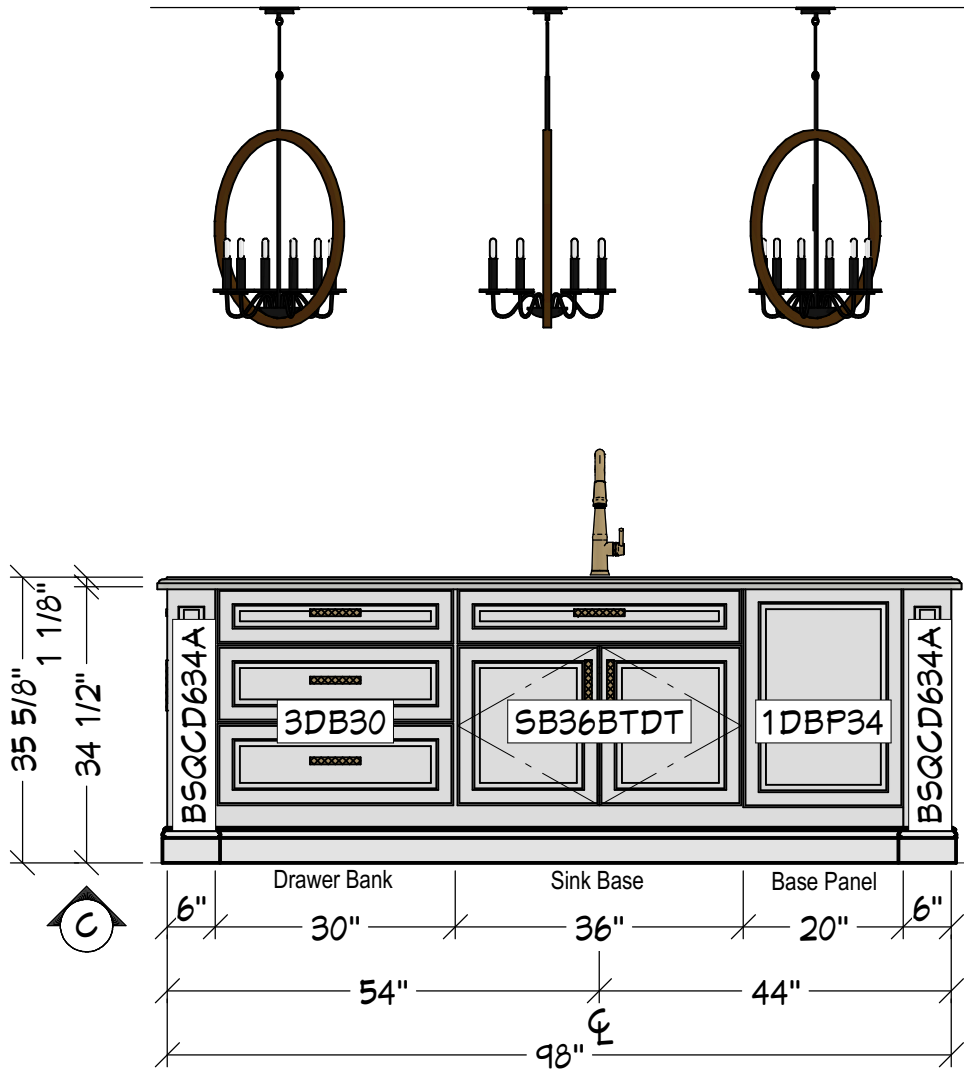

HomeWerks
Final Approved Drawings
Client Signature:
Date:

*DIMENSIONS ARE APPROXIMATE
& MAY CHANGE BASED ON FINAL
FIELD CONDITIONS*

HOMEWERKS

1154 OGDEN AVE.
NAPERVILLE, IL 60563

CABINETRY:

LINE: YORKTOWNE
SERIES: ICONIC - FULL
OVERLAY
SPECIES: MAPLE
STYLE: CROWLEY RP
DRAWER: 5PC
FINISH: SEA SALT CLASSIC

HARDWARE: TOP KNOBS
DOORS: TK562HB
DRAWERS: TK562HB

OTHER:
PAINT: N.I.S.
COUNTERTOPS: VICOSTONE
MISTERIO w/ FS
EDGE

BACKSPLASH: TILE
FLOORING: EXISTING TO
REMAIN

SMITH
RESIDENCE

2261 JANICE LANE
BOLINBROOK, IL. 60490

PROJECT #: 58125 P.O. #:

DRAWING TYPE:
KITCHEN
ELEVATION E-F

DESIGNER: F. ROTI
DESIGN CONSLT:


DRAWING TYPE:
PROPOSAL: 05-13-2022
FINAL: 07-13-2022

SCALE:

0-3/4" = 1'0"

PAGE:

9/11

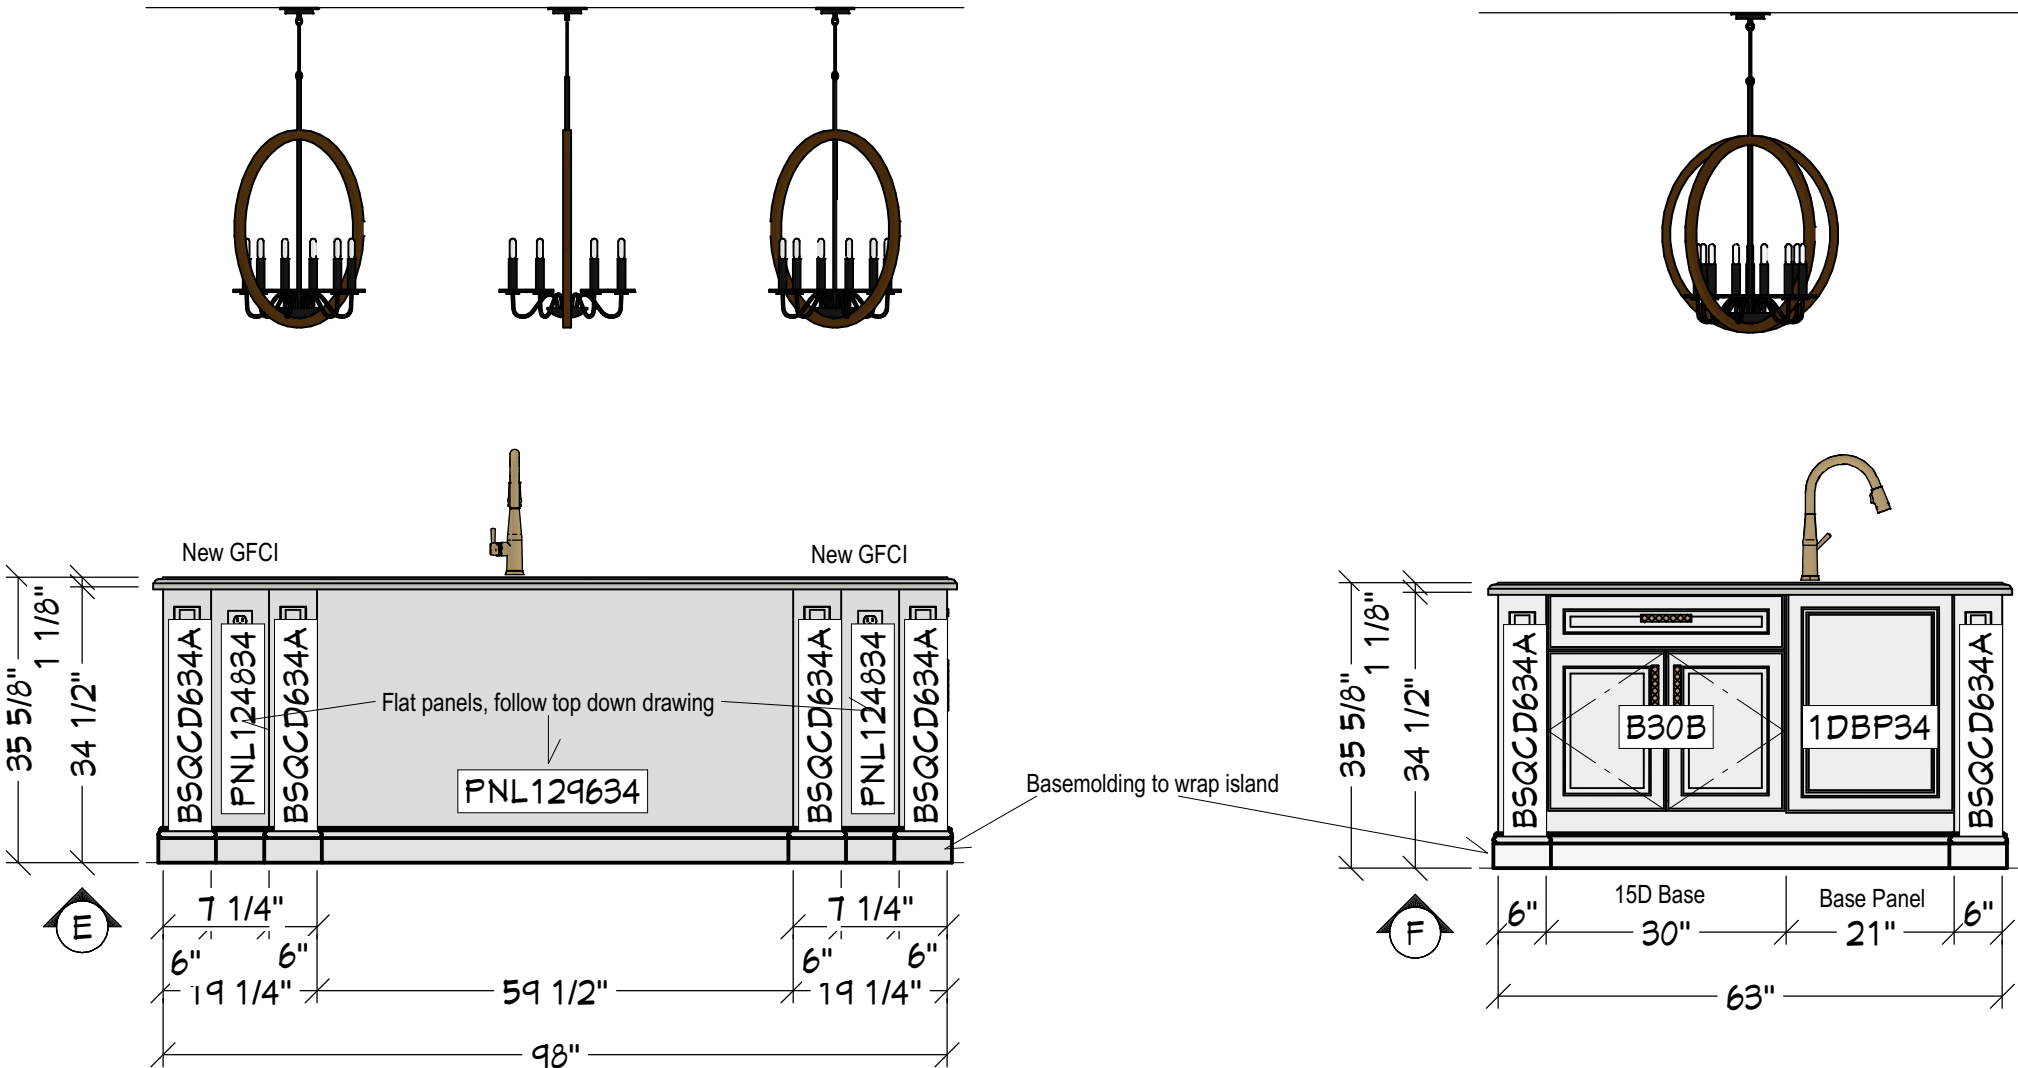

HomeWerks
Final Approved Drawings
Client Signature:
Date:

(3) PENDANT LIGHTS TO BE SUPPLIED BY HOMEOWNER & INSTALLED BY HOMEWERKS

SINK: BLANCO DIAMOND SUPER SINGLE IN METALLIC GRAY W/ KOHLER DUOSTRAINER
DRAIN IN BRUSHED MODERNE BRASS
FAUCET: KOHLER RIFF PULL-DOWN IN BRUSHED MODERNE BRASS
DISPOSAL: INSINKERATOR 3/4HP

BACKSPLASH WALL TILE: VIRGINIA TILE CROSSVILLE POLISHED YIN &
YANG 11X12 SNOW FLOWER YY03 HERRINGBONE W/ #11 SAHARA BEIGE
GROUT; MOSAIC INSTALL

*RENDERINGS ARE FOR VISUAL PURPOSES ONLY;
DIMENSIONS ARE APPROXIMATE & MAY CHANGE
BASED ON FINAL FIELD CONDITIONS*



HOMEWERKS

1154 OGDEN AVE.
NAPERVILLE, IL 60563

CABINETRY:
LINE: YORKTOWNE
SERIES: ICONIC - FULL
OVERLAY
SPECIES: MAPLE
STYLE: CROWLEY RP
DRAWER: 5PC
FINISH: SEA SALT CLASSIC

HARDWARE: TOP KNOBS
DOORS: TK562HB
DRAWERS: TK562HB

OTHER:
PAINT: N.I.S.
COUNTERTOPS: VICOSTONE
MISTERIO w/ FS
EDGE

BACKSPLASH: TILE
FLOORING: EXISTING TO
REMAIN

SMITH
RESIDENCE

2261 JANICE LANE
BOLINBROOK, IL. 60490

PROJECT #: 58125 P.O. #:

DRAWING TYPE:
KITCHEN
PERSPECTIVE

DESIGNER:
DESIGN CONSLT: F. ROTI

DRAWING TYPE:
PROPOSAL: 05-13-2022
FINAL: 07-13-2022

SCALE: 0-3/4" = 1'0" PAGE: 10/11

HomeWerks
Final Approved Drawings
Client Signature:
Date:



HOMEWERKS

1154 OGDEN AVE.
NAPERVILLE, IL 60563

CABINETRY:

LINE: YORKTOWNE
SERIES: ICONIC - FULL
OVERLAY
SPECIES: MAPLE
STYLE: CROWLEY RP
DRAWER: 5PC
FINISH: SEA SALT CLASSIC

HARDWARE: TOP KNOBS
DOORS: TK562HB
DRAWERS: TK562HB

OTHER:
PAINT: N.I.S.
COUNTERTOPS: VICOSTONE
MISTERIO w/ FS
EDGE

BACKSPLASH: TILE
FLOORING: EXISTING TO
REMAIN

SMITH RESIDENCE

2261 JANICE LANE
BOLINBROOK, IL. 60490

PROJECT #: 58125 P.O. #:

DRAWING TYPE:
KITCHEN

DESIGNER: F. ROTI
DESIGN CONSLT:

DRAWING TYPE:
PROPOSAL: 05-13-2022
FINAL: 07-13-2022

SCALE: 0-3/4" = 1'0" PAGE: 11/11

HomeWerks
Final Approved Drawings
Client Signature:
Date: